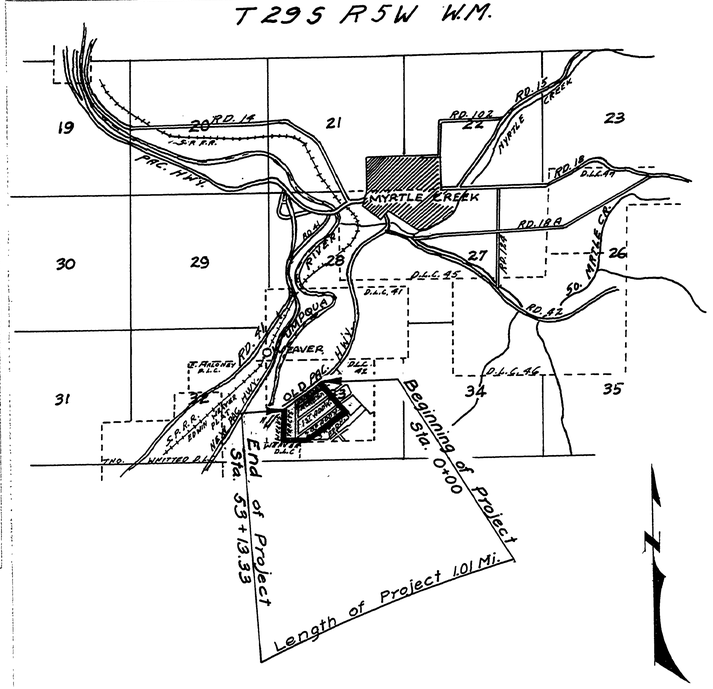

DOUGLAS COUNTY OREGON
PLANS FOR PROPOSED PROJECT
GRADING
WECKS ROAD
COUNTY ROAD No. 258 K
SEPT. 1960

Hill St., Wecks Road, and a portion of Walnut St. as dedicated in Briggs Acres, 1st, 2nd, 3rd. Add., & Wecks Tracts recorded in Douglas County Plat Records Vol. 7 page 42; Vol. 8 page 38; Vol. 10 page 7; Vol. 10 page 45; and Vol. 6 page 59 respectively. Adopted by Resolution of the County Court.

Limits of adopted road shown thus ▬▬▬

January 30, 1961

V. T. Jackson — County Judge

County Comm.

Ray E. Deerne — County Comm.

REGISTERED PROFESSIONAL ENGINEER — OREGON — AL H. MAY

TYPICAL SECTION

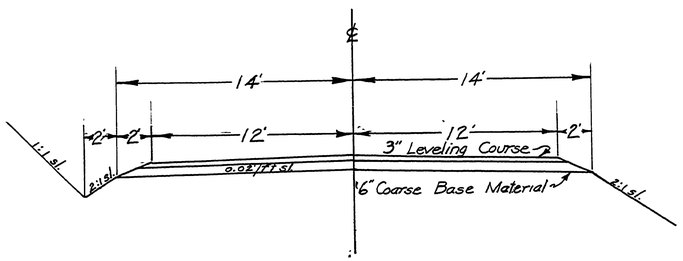

FILED
RECEIVED

COUNTY SURVEYOR
DOUGLAS COUNTY, ORE.

SHEET 1 OF 4

0000007C

PLATE 4 CROSS SECTION B. P. R. & R. E. STANDARD

Aug. 1960

Co. Rd. #258 K

sht. 1 of 4

(19)