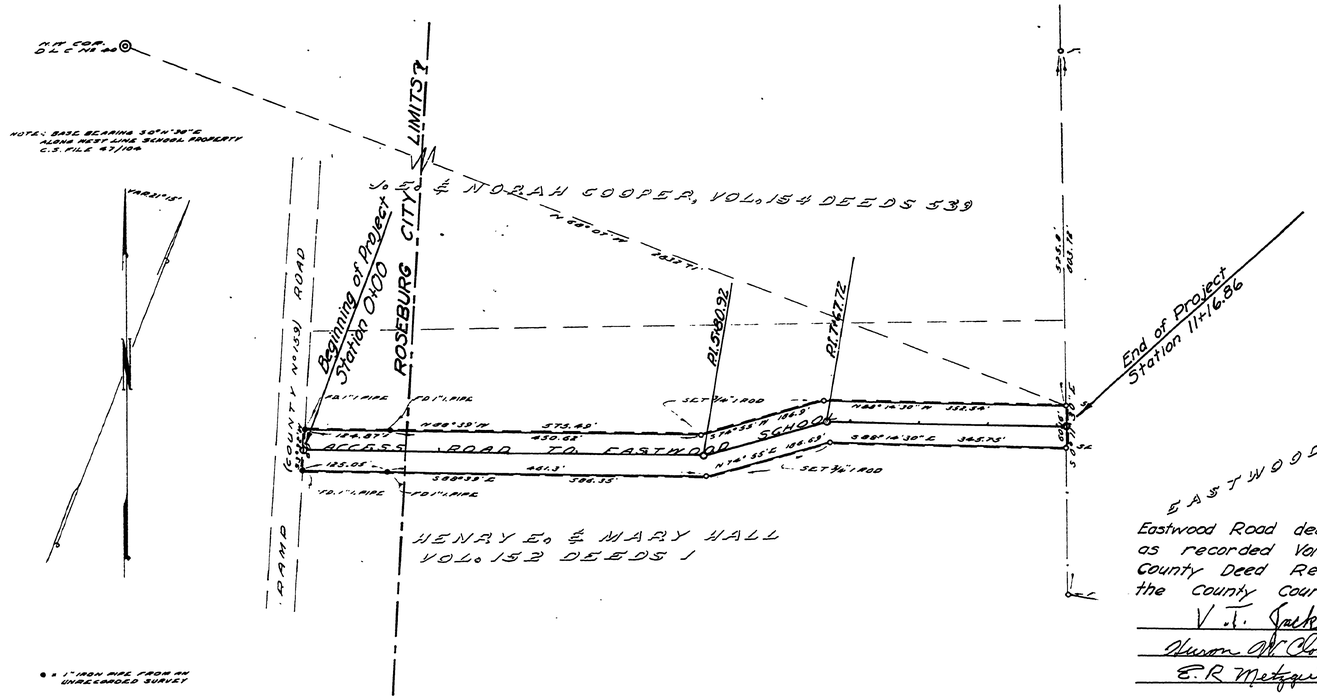

Eastwood Road dedicated by Henry E. Hall as recorded Vol. 152 Page 1 of the Douglas County Deed Records. Adopted by Resolution of the County Court. Shown thus —— August 29, 1960

V. T. Jackson — County Judge

Huron W. Clough — County Comm.

E. R. Metzger — County Comm.

FINAL SURVEY	SURVEYED	BY	DATE
NOTE BOOK	PLOTTED		
	TEMPLATE		
NO.	AREAS		
	AREAS CHECKED		

ORIGINAL SURVEY	SURVEYED	BY	DATE
NOTE BOOK	PLOTTED		
	TEMPLATE		
NO.	AREAS		
	AREAS CHECKED		

FILED
RECEIVED
AUG 2 - 1960
COUNTY SURVEYOR
DOUGLAS COUNTY, ORE.

REGISTERED PROFESSIONAL ENGINEER
A. H. May
OREGON
SEPT. 12, 1957

000000022

DOUGLAS COUNTY, OREGON

Eastwood Sch Co Rd No. 259

Twp 27 S. — Rge 5 W.

Sec 20 — Sheet 1 of 1

Scale: — August 1960

Map 1" = 100'

Profile Horz. 1" = 100'
Vert. 1" = 10'

A. H. May — County Engineer

PLATE & CROSS SECTION B. P. R. & R. E. STANDARD
EUGENE DIETZGEN CO. CHICAGO - NEW YORK

M.P. 0.00 - 0.22

Aug 1960
C. ROAD No. 259
sht. 1 of 1