GENERAL SERVICES DIVISION
FEDERAL HOUSING ADMINISTRATION

CLOVERDALE ADDITION - ROSEBURG, OREGON

SCHEDULE P

HOLLIS STREET

SCALE: AS NOTED	DATE: MARCH 28, 1957	SHEET 6 OF 9	
DR. DWB DK. ALG CK.	CORNELL, HOWLAND, HAYES & MERRYFIELD CORVALLIS, OREGON ENGINEERS BOISE, IDAHO	DWG. NO. C1571-3	
1 12/6/60		TRC TRC GDW	
NO. DATE		BY CK. APD	

FILED
RECEIVED
COUNTY SURVEYOR
DOUGLAS COUNTY, OR.

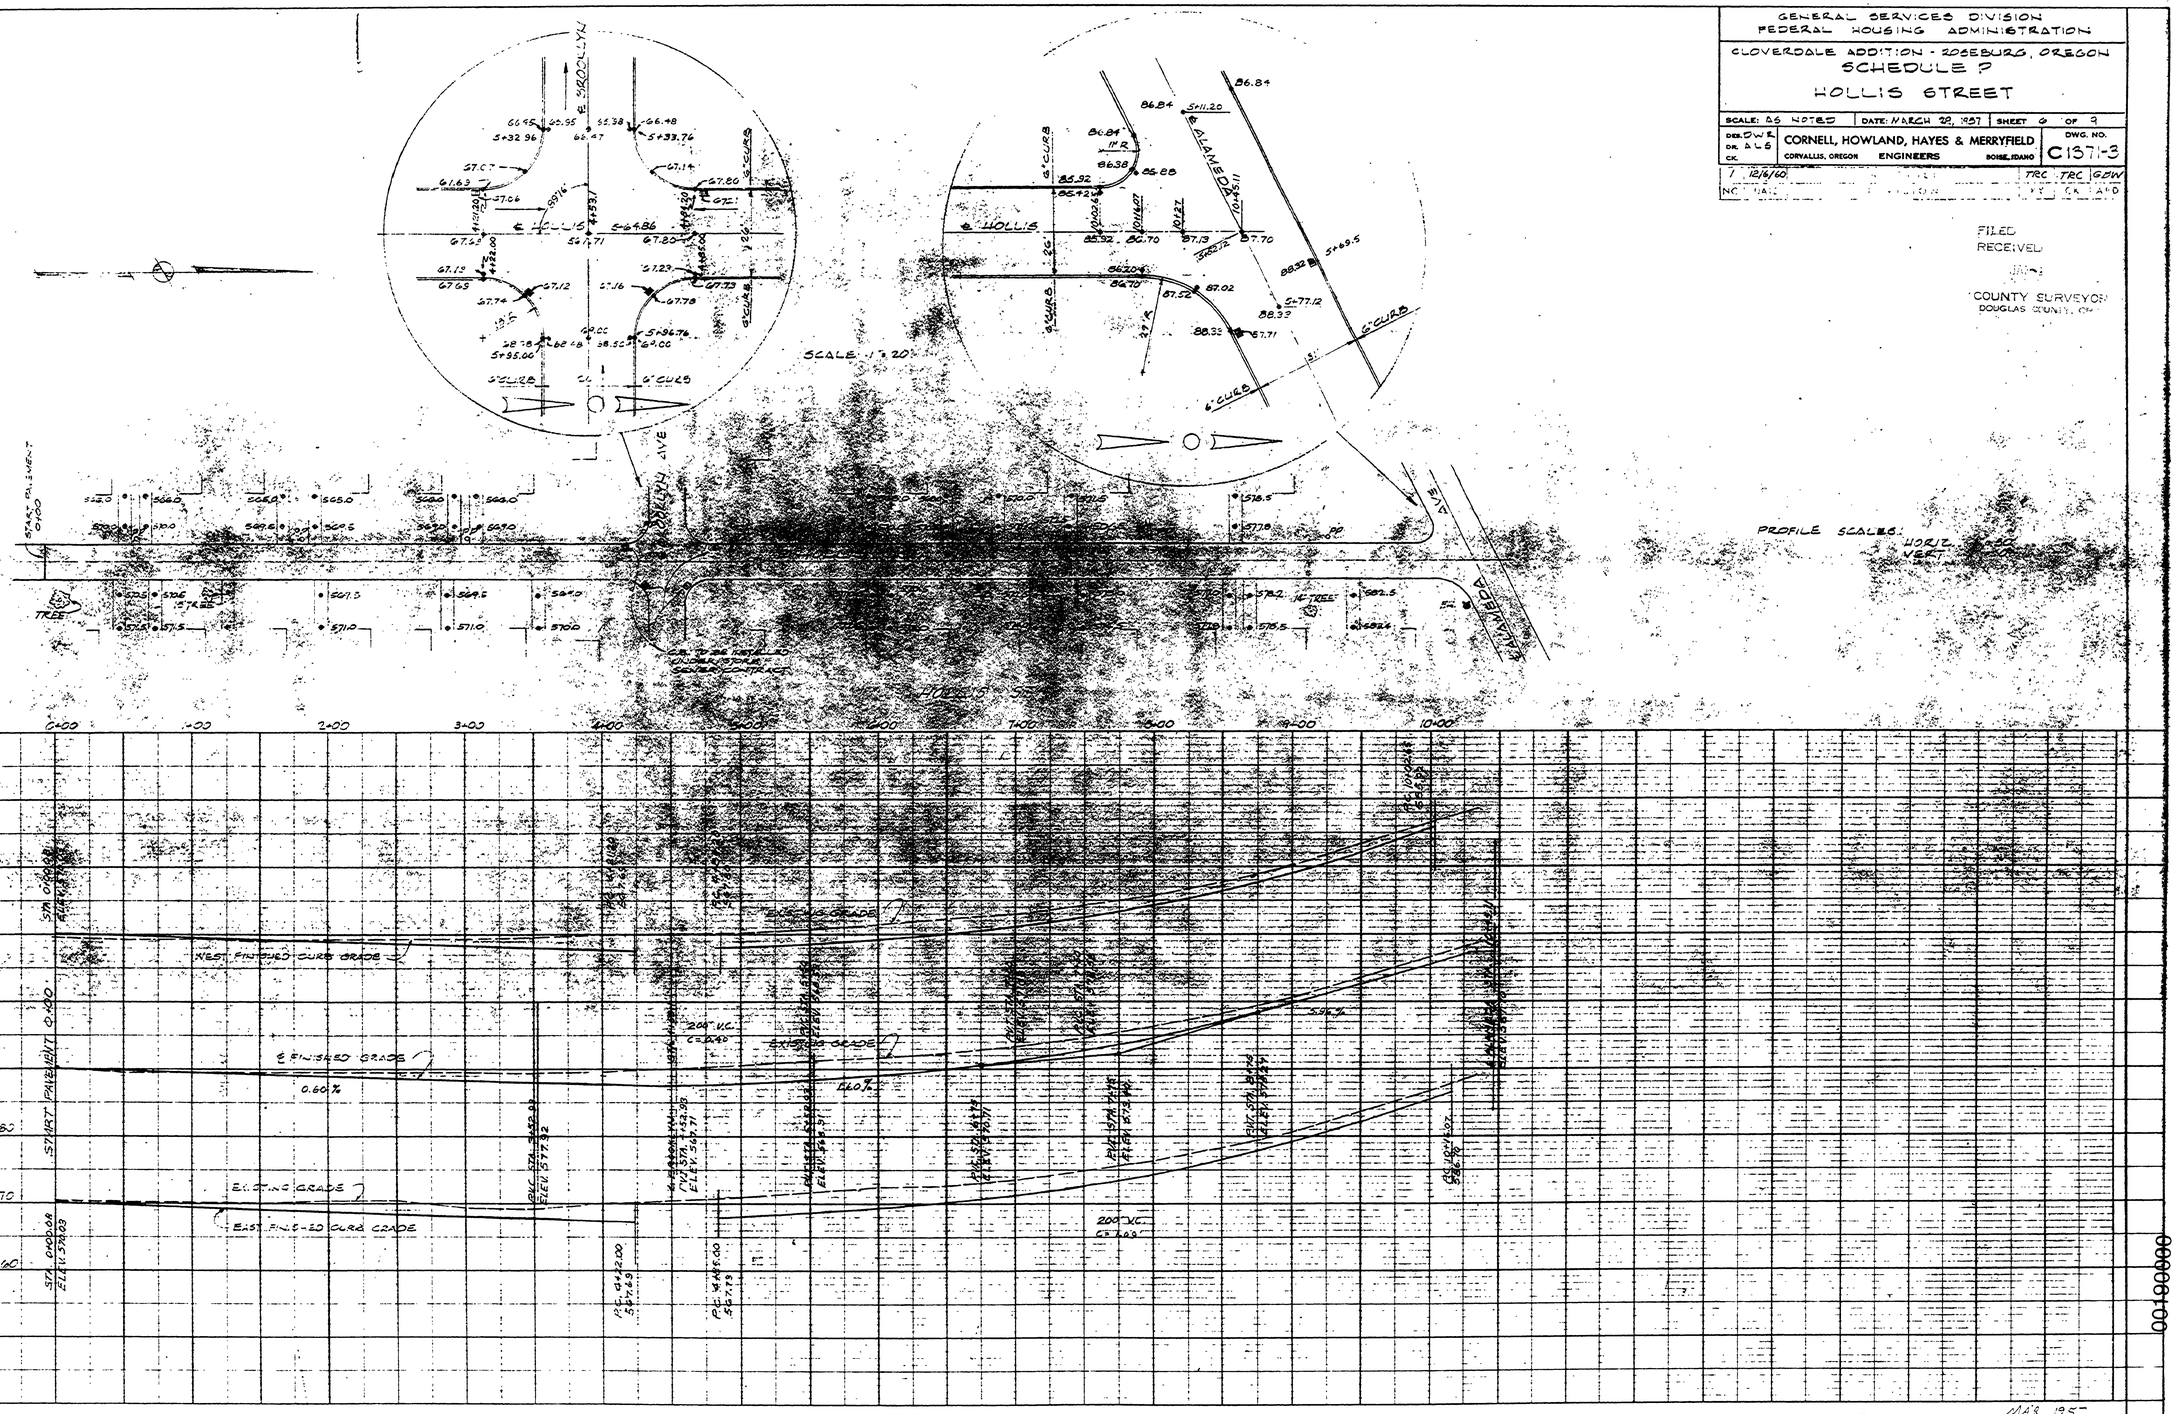

M.P. 0.19 - 0.00

MAR 195-

G.R.C. #262C Sheet 10 of 19

11

00100000