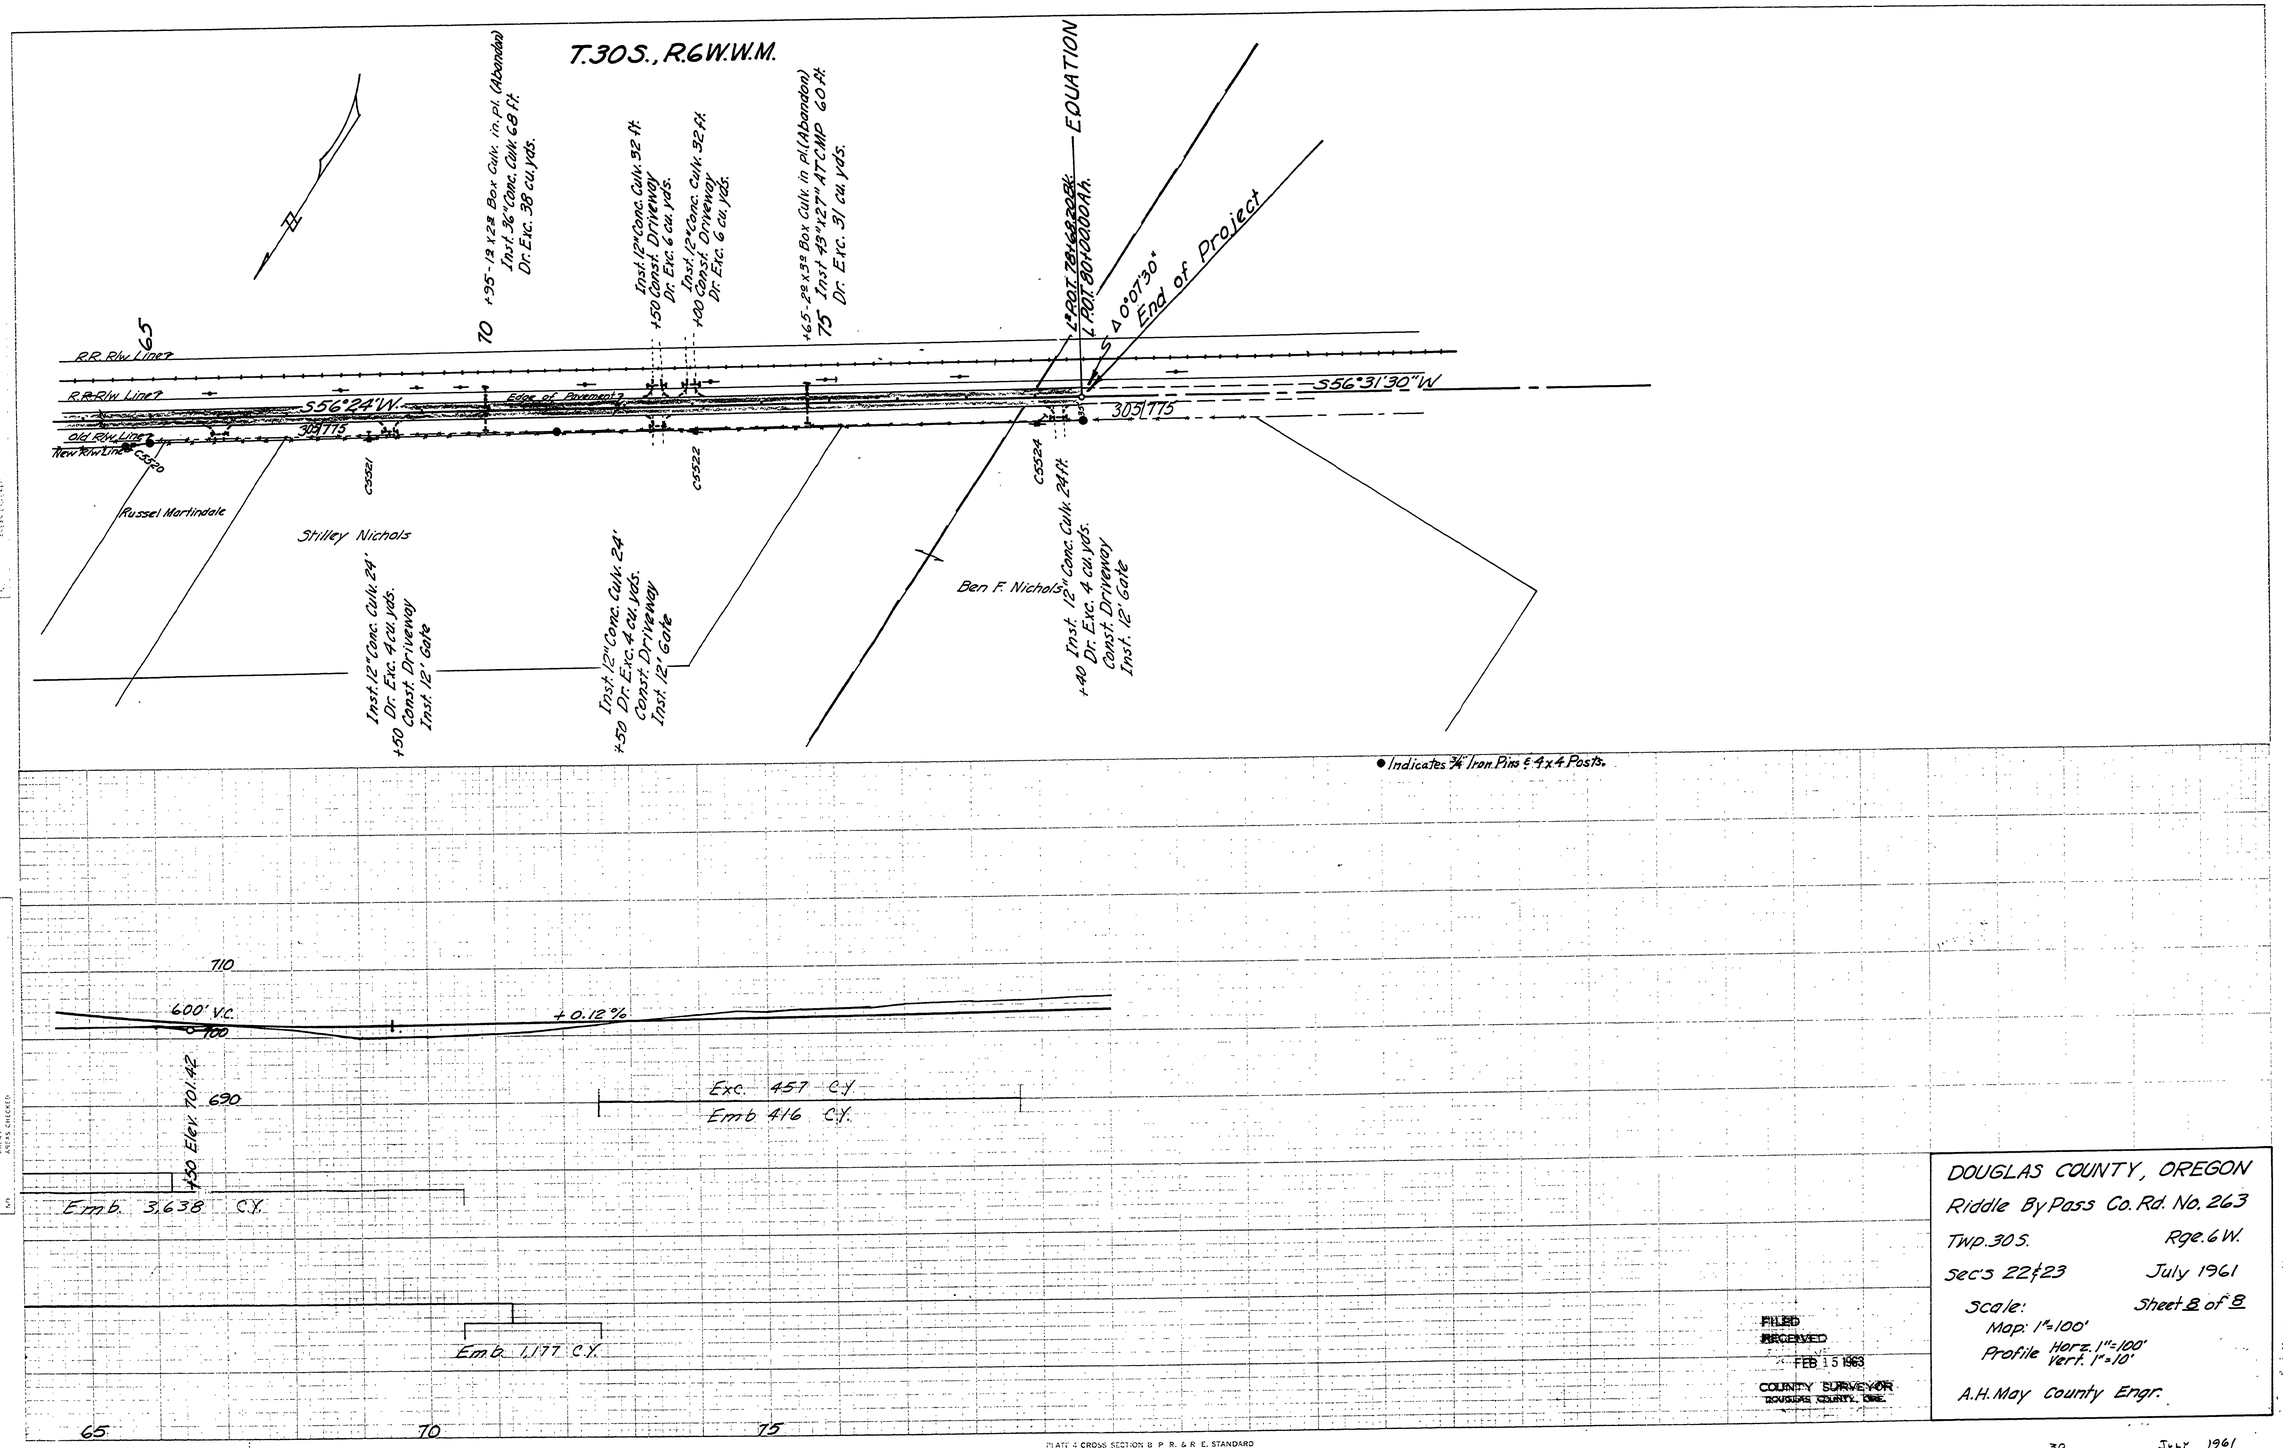

DOUGLAS COUNTY, OREGON
Riddle By Pass Co. Rd. No. 263
Twp. 30 S. Rge. 6 W.
Sec's 22 & 23 July 1961
Scale: Sheet 8 of 8
Map: 1" = 100'
Profile Horz. 1" = 100' Vert. 1" = 10'
A.H. May County Engr.

FILED
RECEIVED
FEB 15 1963
COUNTY SURVEYOR
DOUGLAS COUNTY, ORE.

01350155

PLATE 4 CROSS SECTION B. P. R. & R. E. STANDARD
CHICAGO • NEW YORK

M.P. 1.35 - 1.55 C.Rd # 263 39 July 1961 Sht. 8 of 8 28