SEC. 11 T27S R6W W.M.

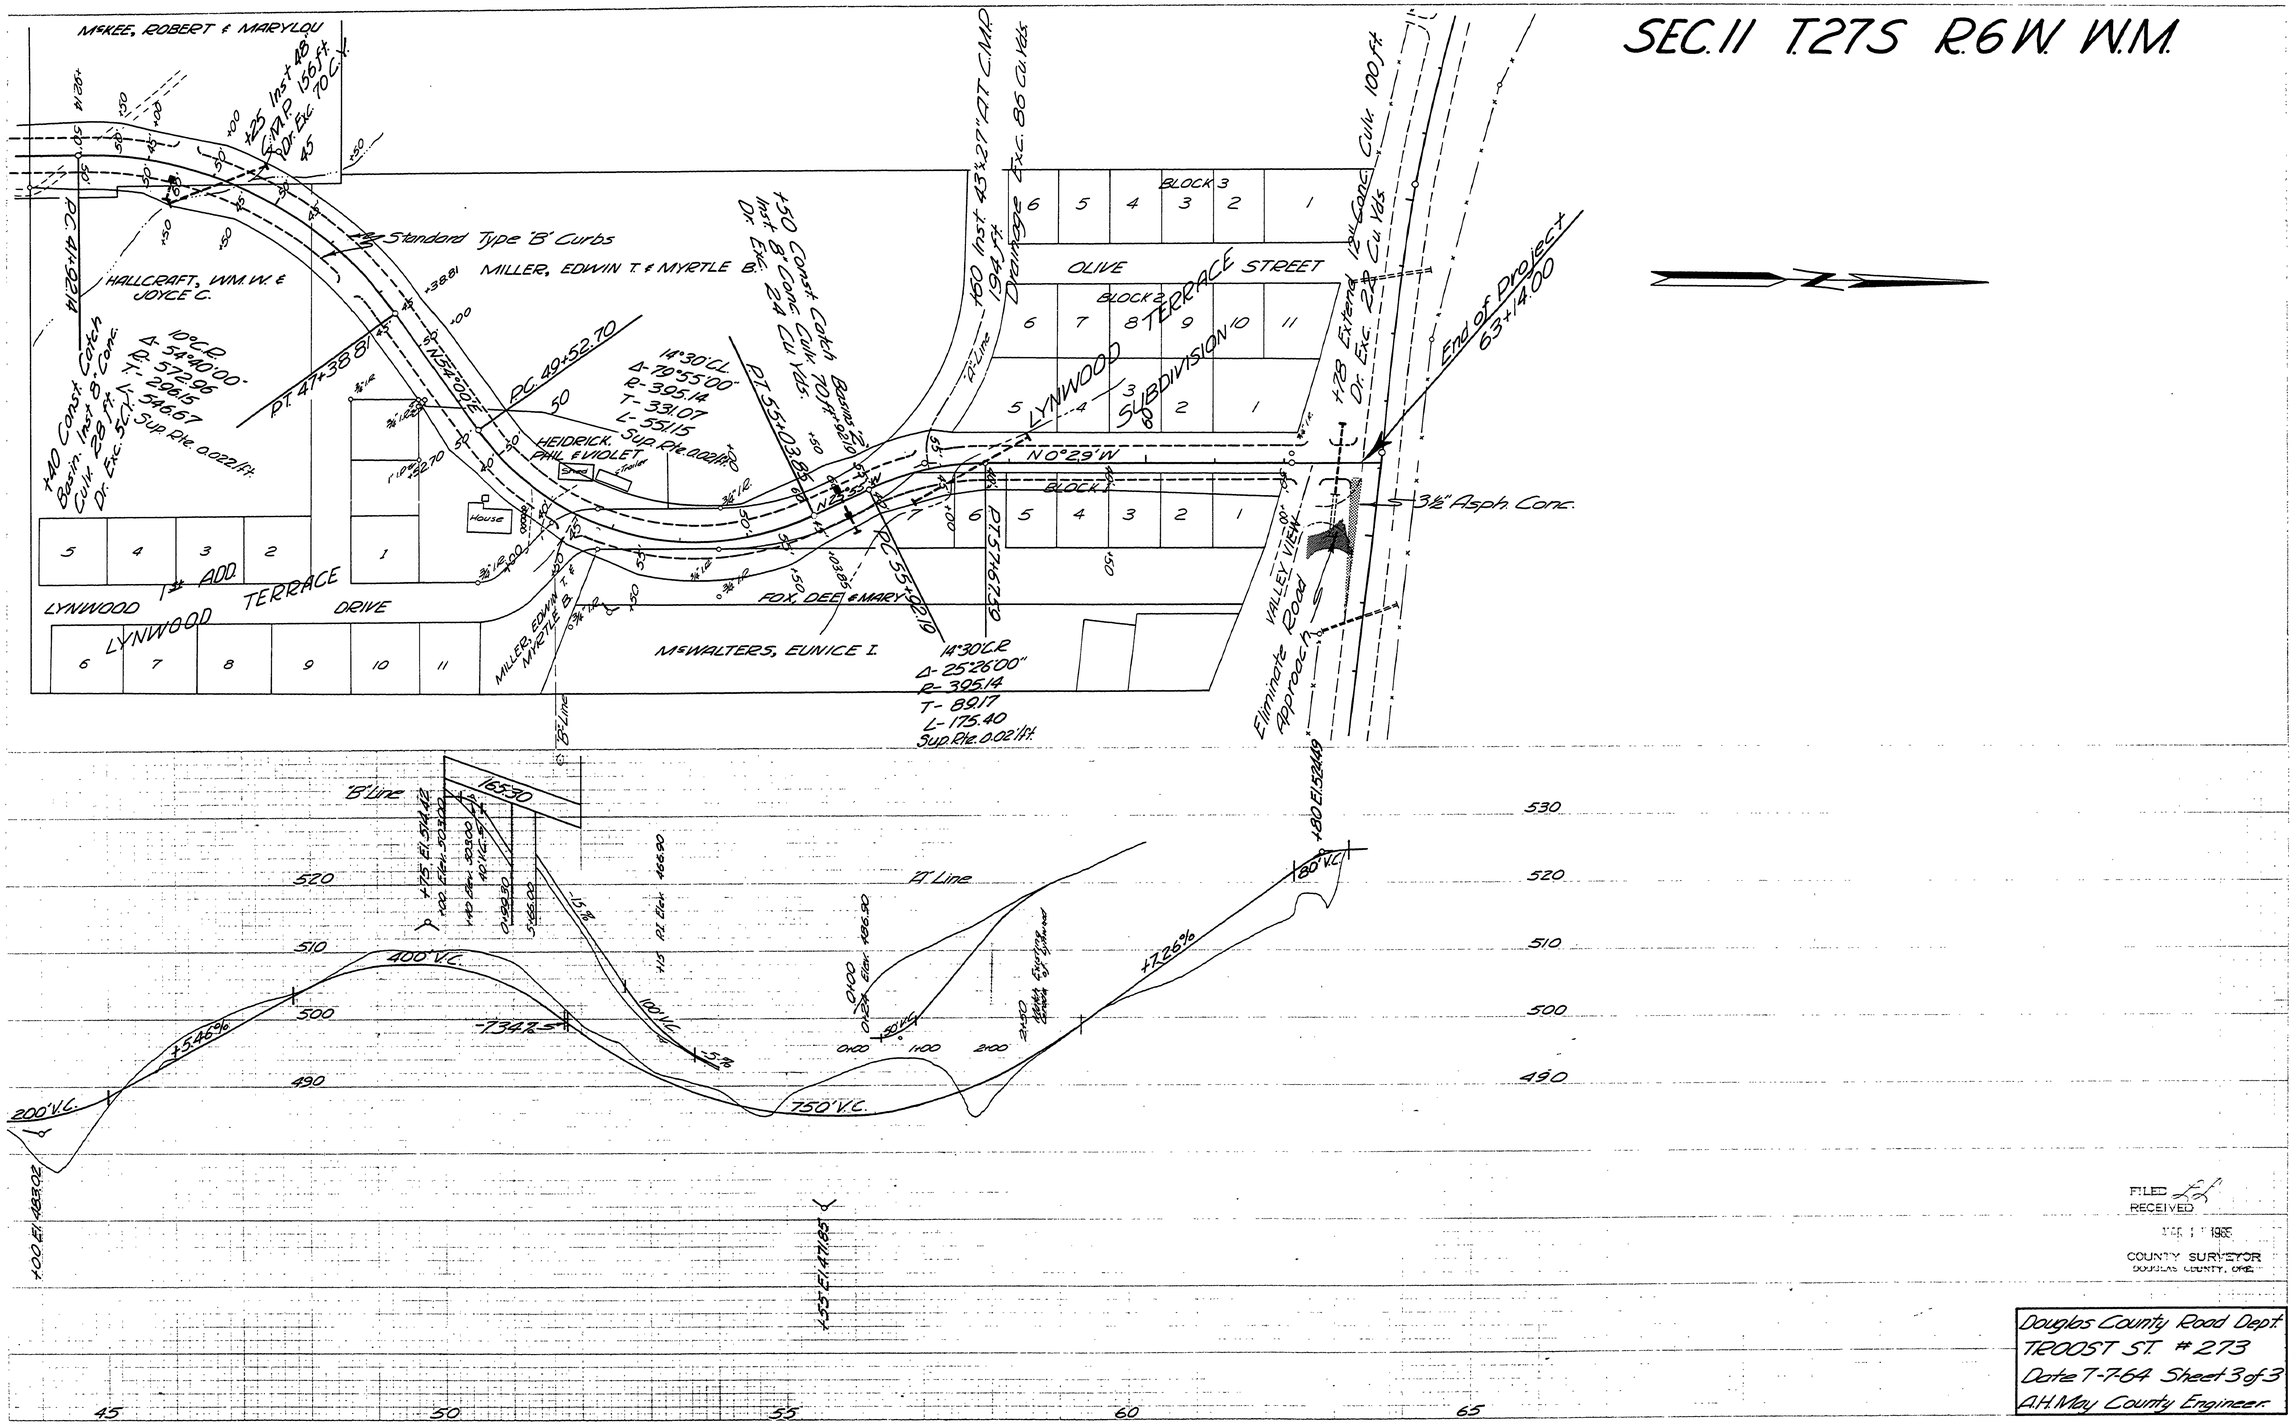

FILED
RECEIVED
MAR 1 1 1985
COUNTY SURVEYOR
DOUGLAS COUNTY, ORE.

Douglas County Road Dept.
TROOST ST. #273
Date 7-7-64 Sheet 3 of 3
A.H. May County Engineer

00410000

M.P. 0.41 - 0.00

Co. Rd. #273

July, 1964
sht. 3 of 3

41