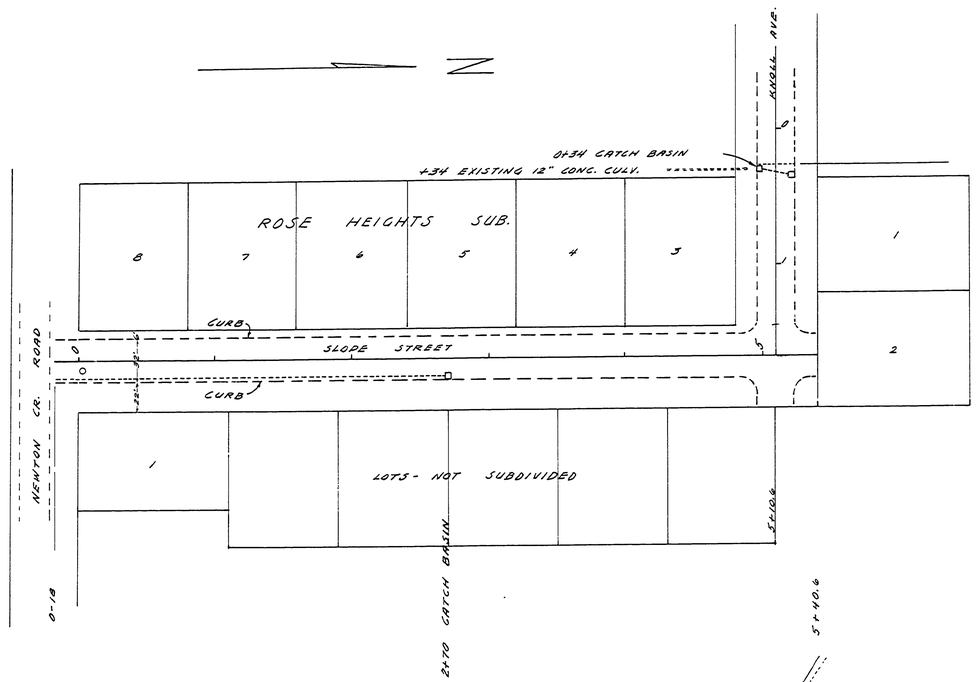

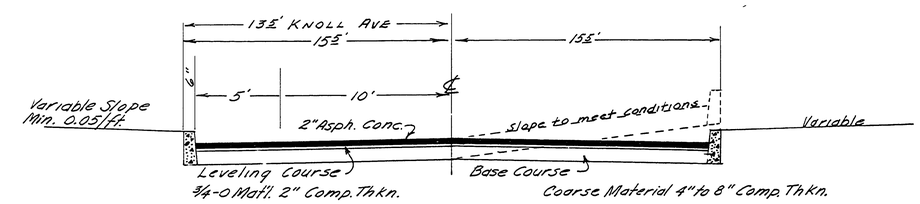

CLASS VI CITY STREET.

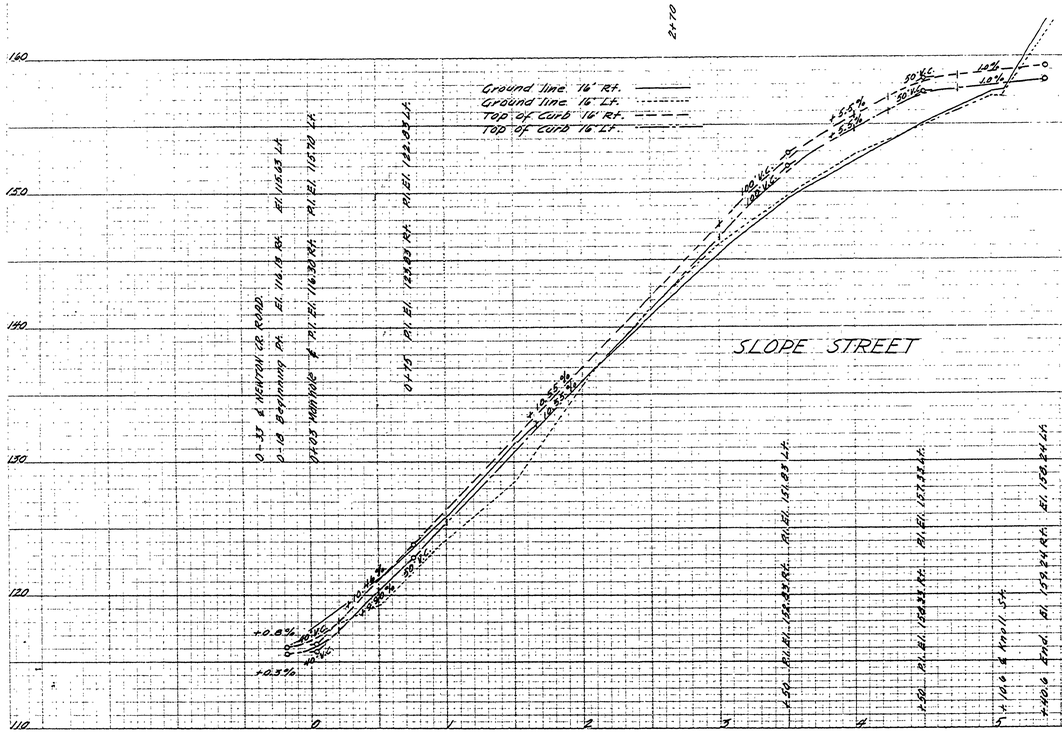

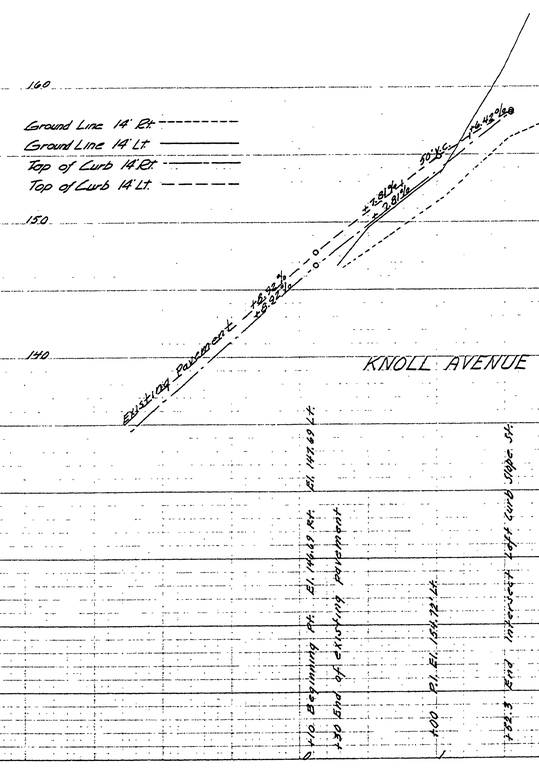

SLOPE STREET: DEDICATED IN ROSE HEIGHTS SUBDIVISION AS SHOWN IN VOL. PAGE OF DOUGLAS COUNTY PLAT RECORDS.

KNOLL AVENUE: DEDICATED IN ROSE HEIGHTS SUBDIVISION AS SHOWN IN VOL. 11 PAGE 35 OF DOUGLAS COUNTY PLAT RECORDS.

ADOPTED BY RESOLUTION OF THE COUNTY COURT THIS 24TH DAY OF NOV. 1964

V. T. Jackson
COUNTY JUDGE

E. R. Metzger
COUNTY COMMISSIONER

Roy E. Brown
COUNTY COMMISSIONER

REGISTERED PROFESSIONAL ENGINEER
2338
W. S. Barnes
OREGON
APR. 14, 1964
William S. Barnes

FILED
RECEIVED
JUN 23 1966
COUNTY SURVEYOR
DOUGLAS COUNTY, ORE.

GRADING & SURFACING PLAN FOR SLOPE STREET AND ~~Co. Rd. 280~~ KNOLL AVENUE IN ROSE HEIGHTS SUBDIVISION
~~Co. Rd. 252~~

ENG'R. W. S. BARNES
APR. 1964

00000010

M.P. 0.00 - 0.10

SEE Rd. # 252 for tracings of Co. Rd. # 280

APRIL, 1964

ONE sheet

(51)