Sec. 19 T.21S. R.4W. W.M.

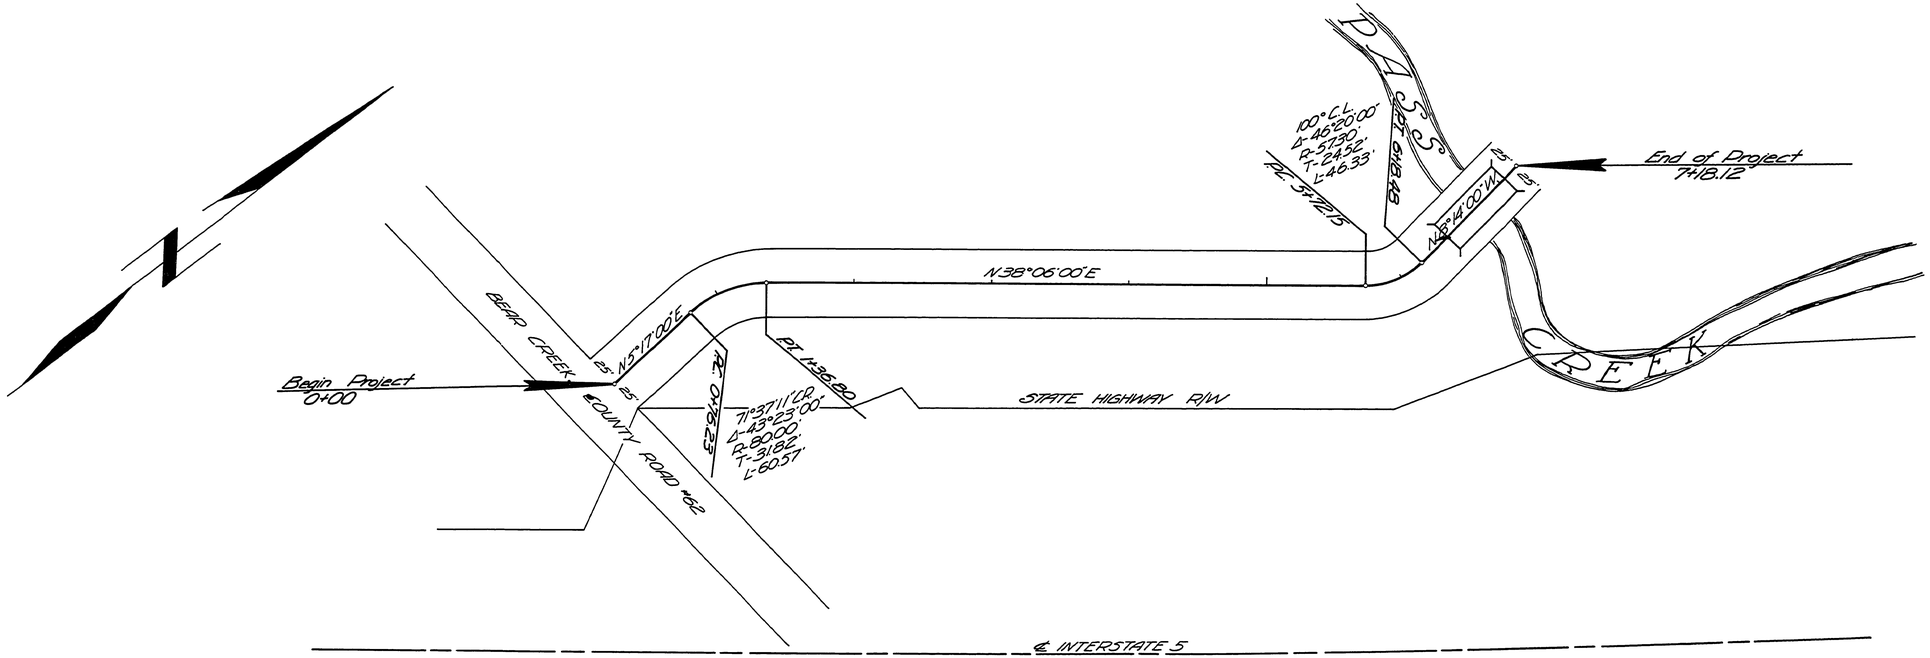

Rd No. 282
Adopted by Resolution of
the County Court this 9th
day of March 1965

E. R. Metzger
CHAIRMAN
Rex E. Dixon
COMMISSIONER
Stanford Bruce
COMMISSIONER

Approved Alfred H. May this 12 day of March 1965
COUNTY ENGINEER

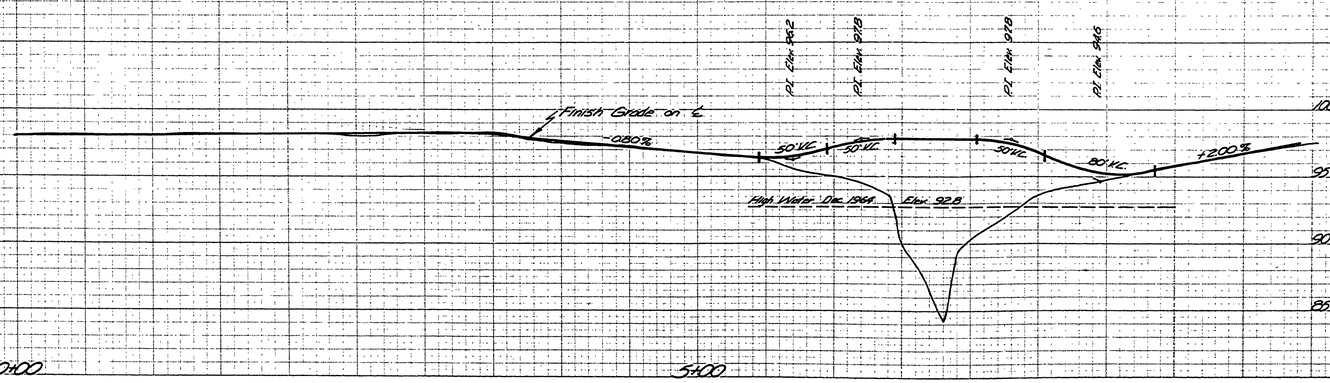

REGISTERED PROFESSIONAL ENGINEER
1428
OREGON
ALFRED H. MAY

FILED
RECEIVED
MAR 17 1965
COUNTY SURVEYOR
DOUGLAS COUNTY, ORE.

00000014

Douglas County Road Dept.
Curtin Park Road No. 282
Date March 11, 1964 Sheet 1 of 1
A.H. MAY, County Engineer

M.P. 0.00 - 0.14

C.Rd #282

Mar. 1964

Sht. 1 of 1

5