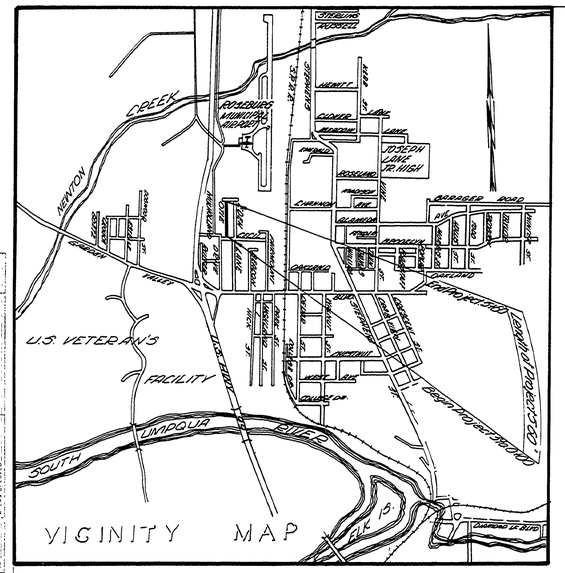

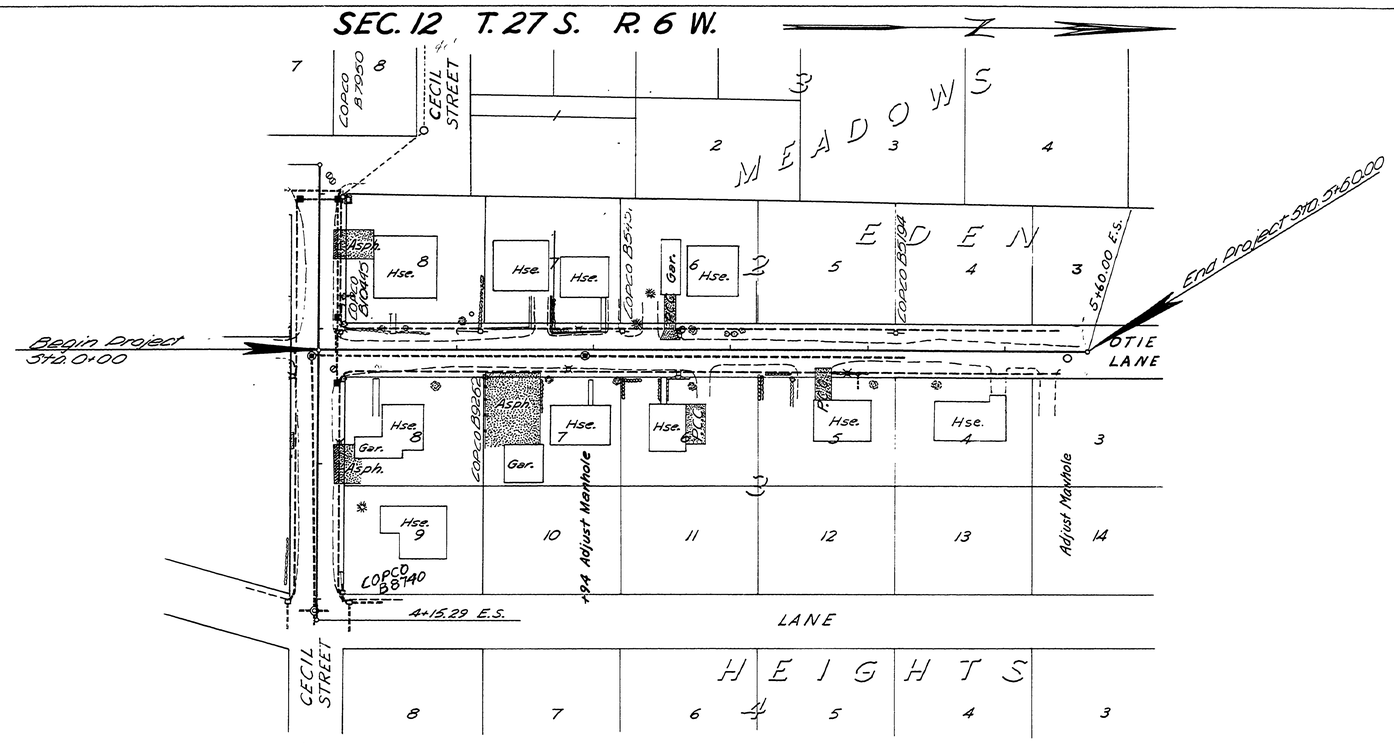

APPROVED BY DOUGLAS COUNTY BOARD OF COMMISSIONERS THIS 25th DAY February 1966

Ray E. Dorn
COMMISSIONER

COMMISSIONER

E. R. Metzger
COMMISSIONER

Al H. May
COUNTY ENGINEER

REGISTERED PROFESSIONAL ENGINEER
OREGON
Al H. May

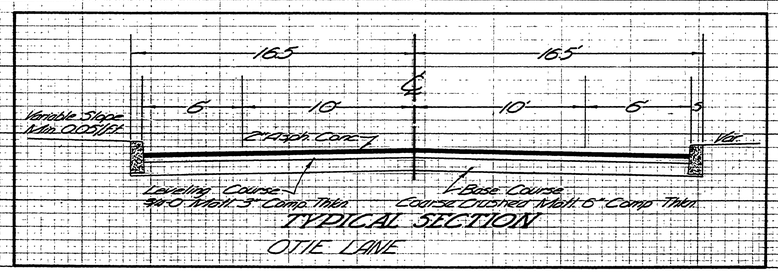

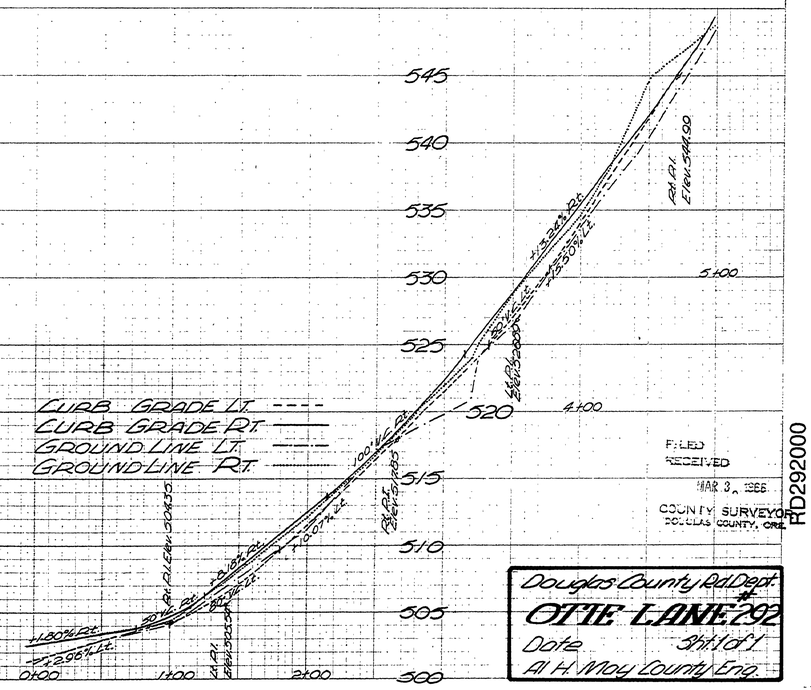

FILED
RECEIVED
MAR 3, 1966
COUNTY SURVEYOR
DOUGLAS COUNTY, ORE.

RD292000

Douglas County Rd Dept.
OTIE LANE #292
Date Sht 1 of 1
Al H. May County Eng.

no longer a county rd. no date
Co Rd #292 sht. 1 of 1 (21)