FILED
Date: 2/7/2012 By: NW
This survey consists of:
Map:
Narrative:
Corner Rpt:
DOUGLAS COUNTY SURVEYOR

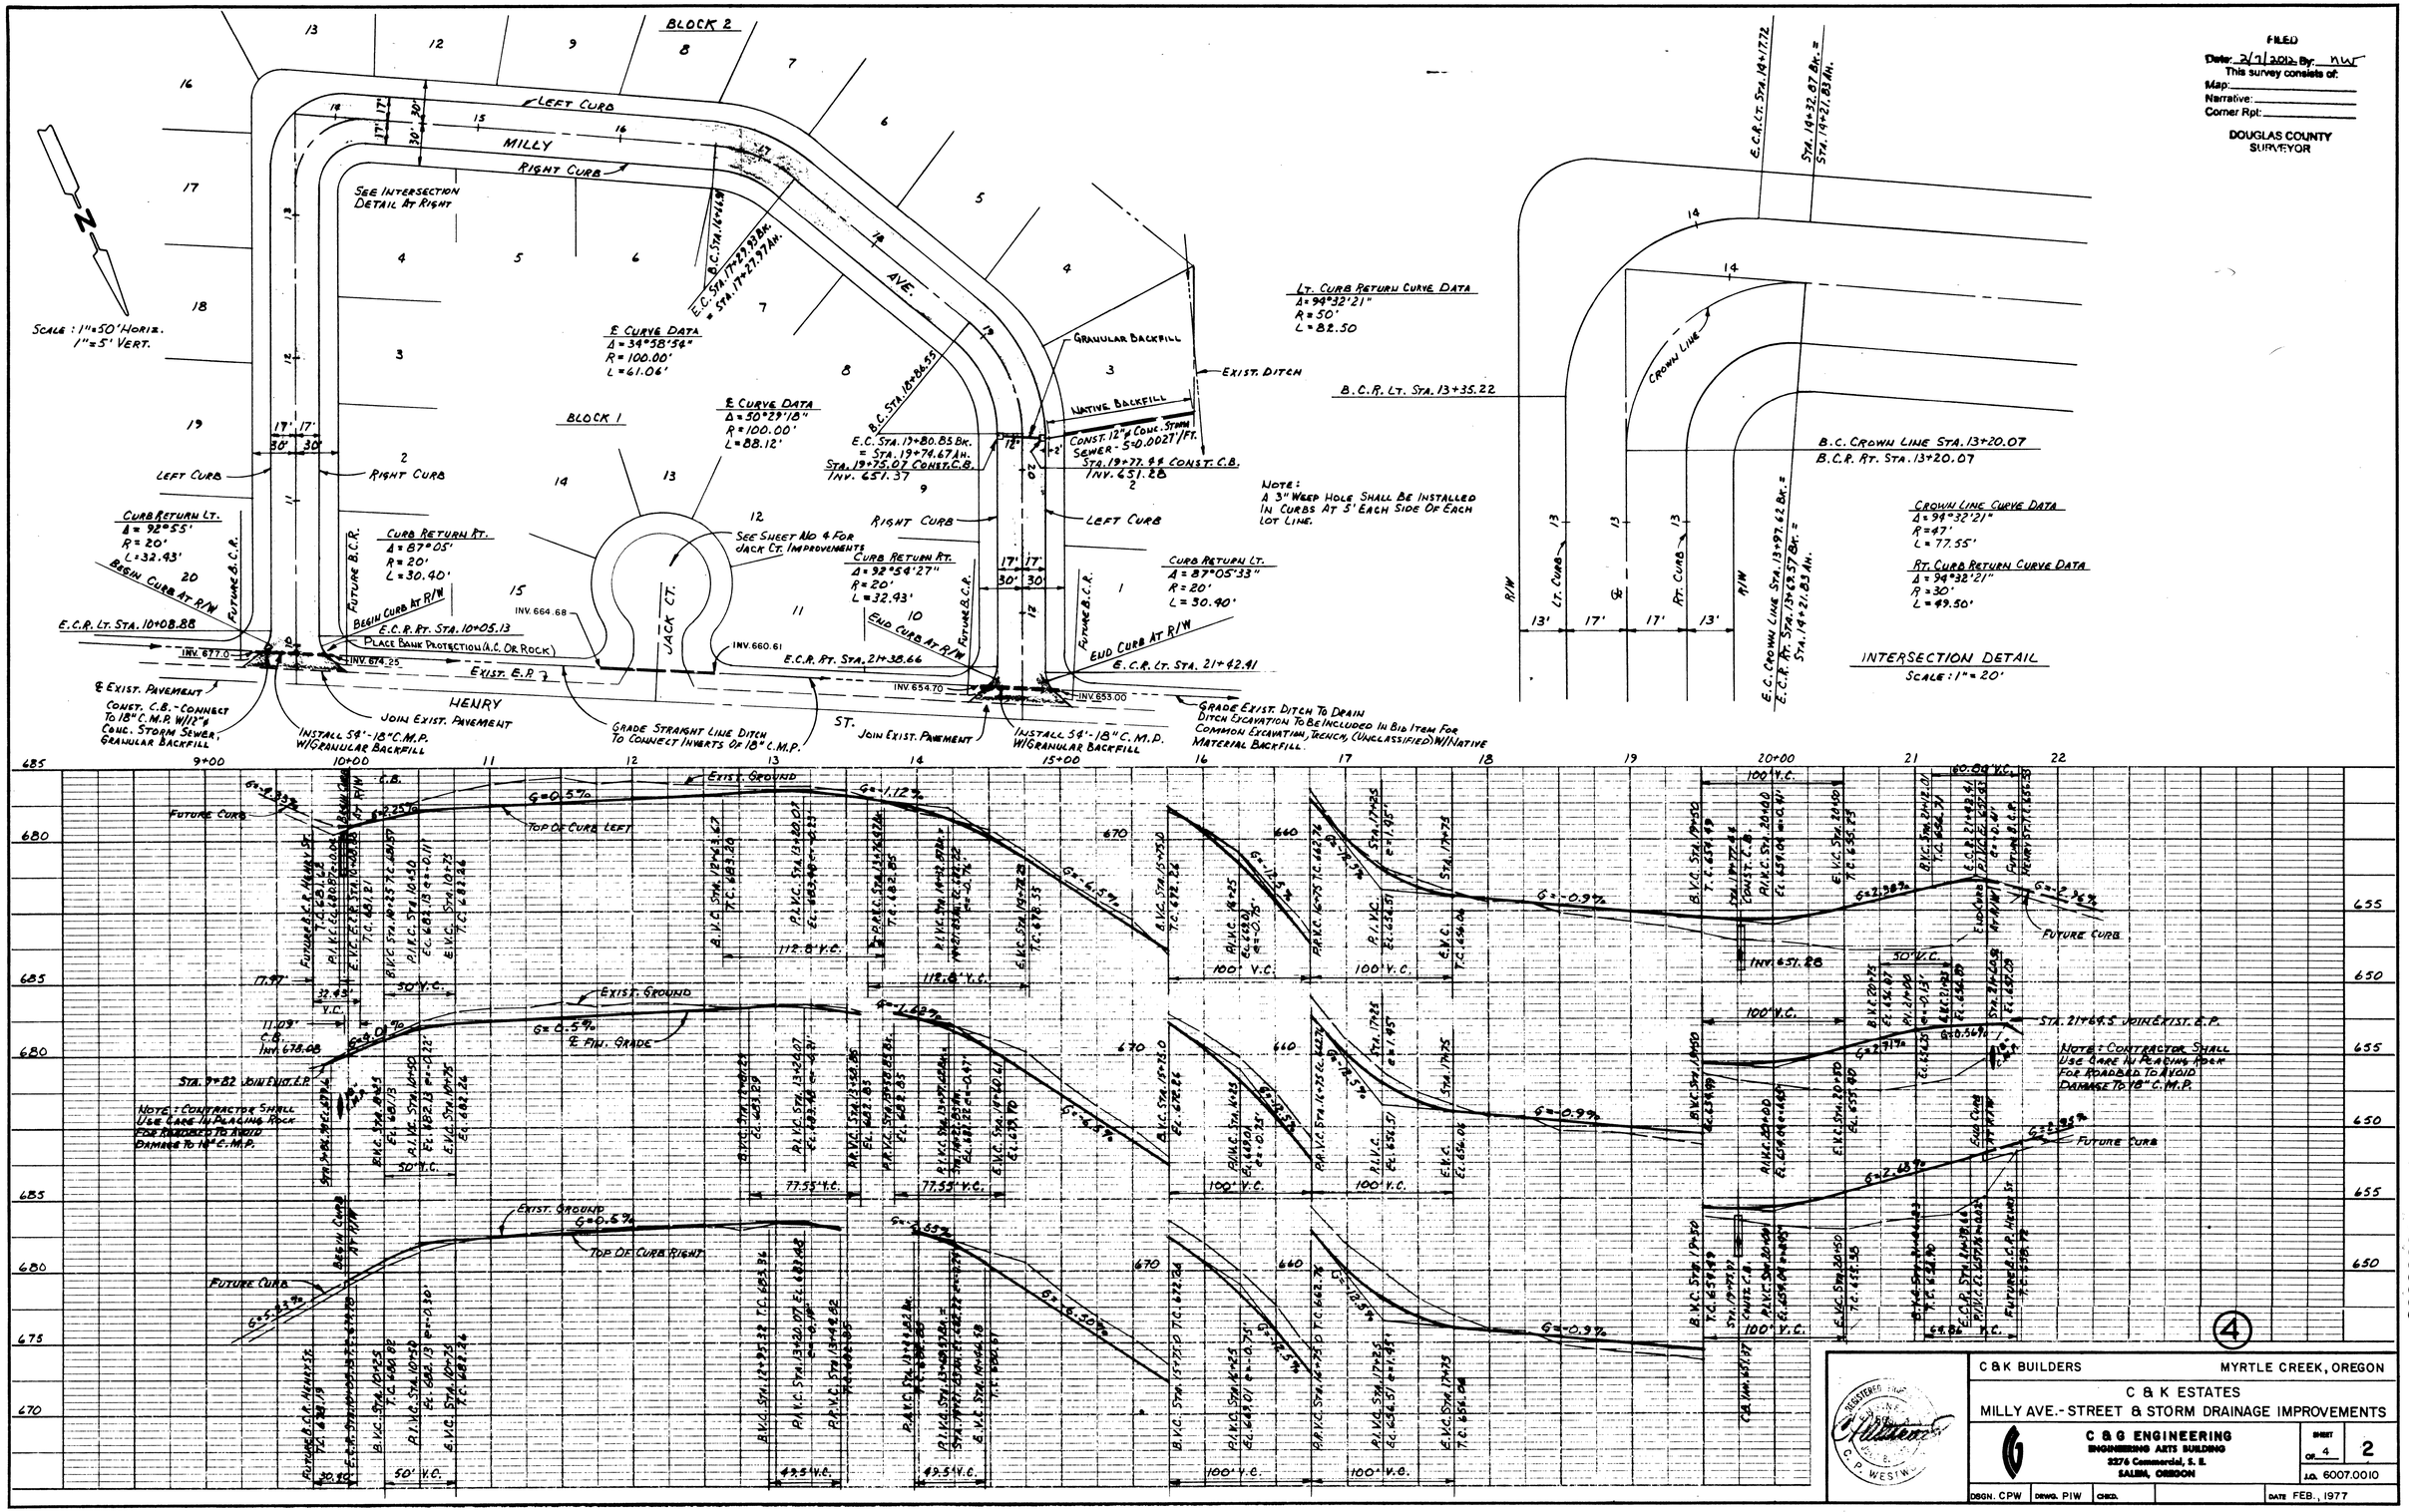

C & K BUILDERS — MYRTLE CREEK, OREGON

C & K ESTATES

MILLY AVE.- STREET & STORM DRAINAGE IMPROVEMENTS

C & G ENGINEERING
ENGINEERING ARTS BUILDING
2276 Commercial, S. E.
SALEM, OREGON

SHEET 2 OF 4

J.O. 6007.0010

DSGN. CPW | DWG. PIW | CHKD. | DATE FEB., 1977

REGISTERED PROFESSIONAL ENGINEER — OREGON — C. P. WESTING

MP. 0.00 - 0.19 CO. RD. 295E SHEET 2 of 4

00000021