SEC. 12 T.27S. R6W.W.M.

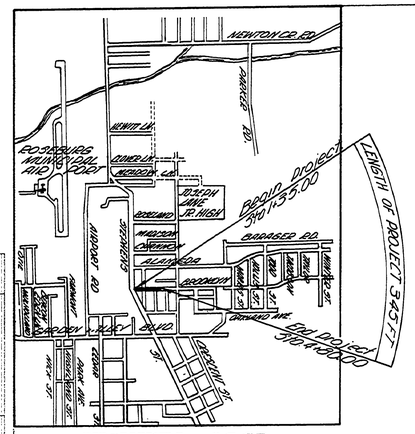

VICINITY MAP
NORTH ROSEBURG

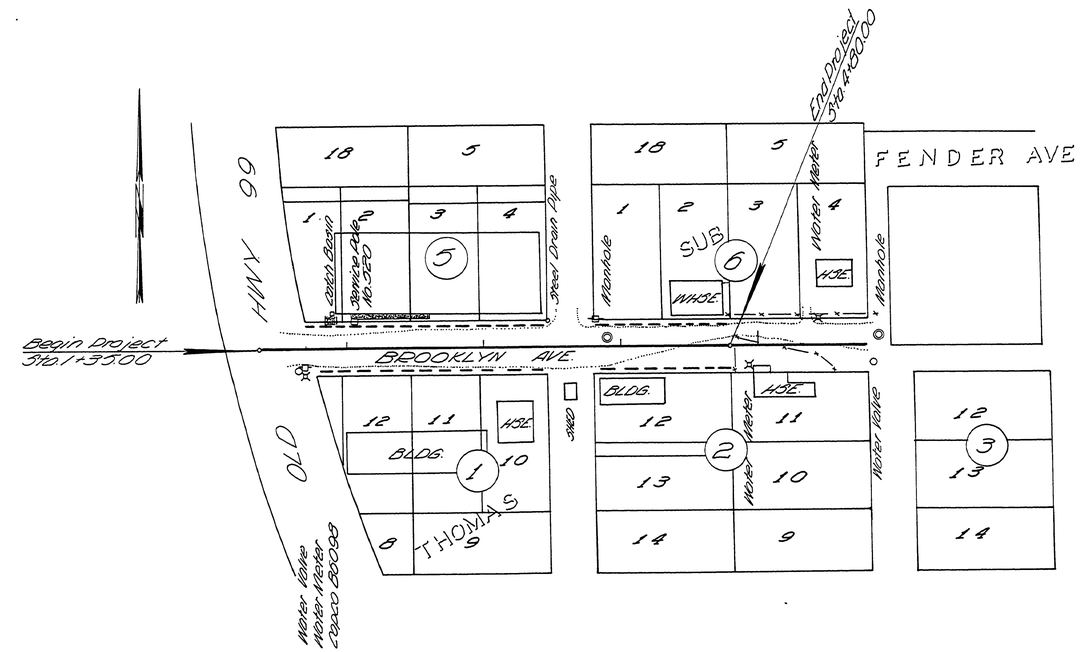

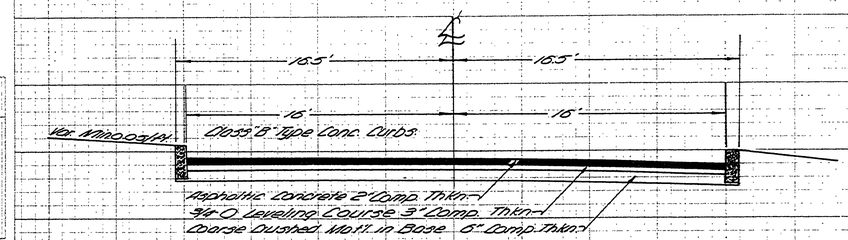

TYPICAL SECTION

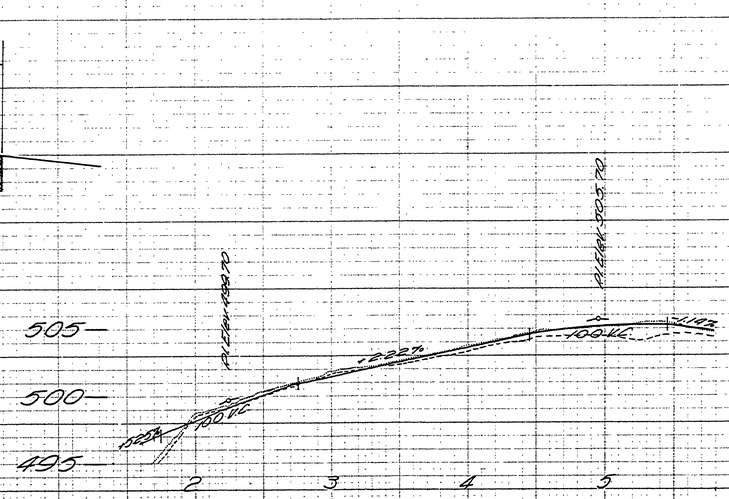

BROOKLYN AVENUE
CURB GRADE ———
GROUND L.T. ———
GROUND RT. - - - - - -

APPROVED BY DOUGLAS COUNTY
BOARD OF COMMISSIONERS THIS
25th DAY OF MARCH 1967

Commissioner

Commissioner

Commissioner

County Engineer — Date 3/28/67

FILED
RECEIVED
MAR 29 1967
COUNTY SURVEYOR
DOUGLAS COUNTY, ORE.

Douglas County Rd Dept
BROOKLYN AVE #298
Date June 1966 Sht. 1 of 1
M.H. May County Eng.

00000007

M.P. 0.00 - 0.07 — Co. Rd. #298 — JUNE 1966 — Sht. 1 of 1 — 43