ITEM	UNIT	QUANTITY

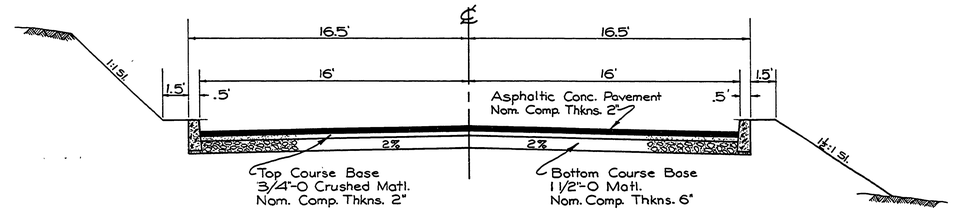

TYPICAL SECTION
STATION 5+00 TO STATION 8+00
STATION 10+00 TO END OF PROJECT

TRANSITION STATIONS

STATIONS 4+00 TO 5+00 TRANSITION INTO CROWN SECTION
STATIONS 8+00 TO 9+00 TRANSITION FROM CROWN SECTION
STATIONS 9+00 TO 10+00 TRANSITION INTO CROWN SECTION

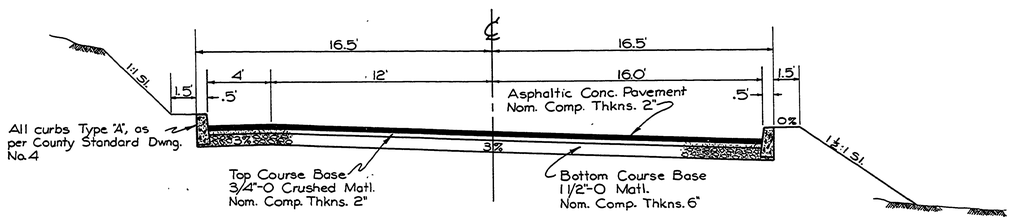

TYPICAL SECTION
STATION 0+00 TO STATION 4+00
STATION 9+00

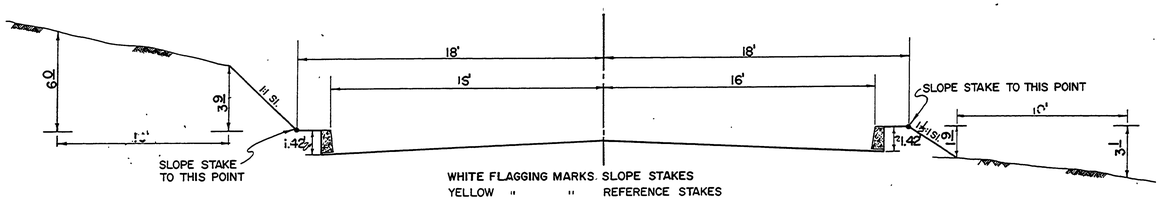

SLOPE STAKE TYPICAL

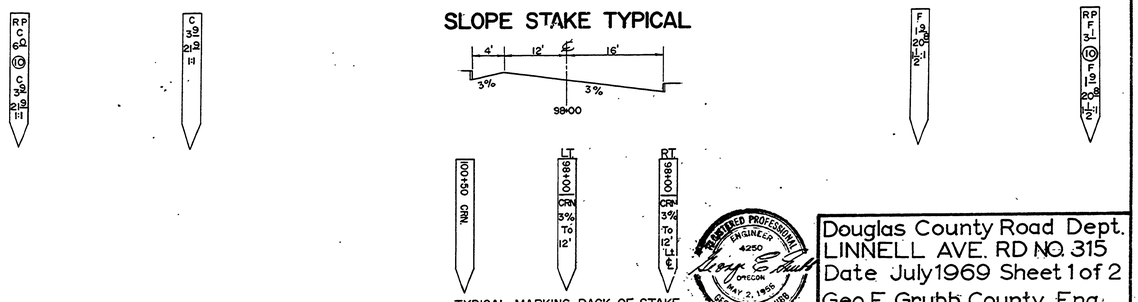

REGISTERED PROFESSIONAL ENGINEER 4250 OREGON MAY 2, 1966 GEORGE E. GRUBB

Douglas County Road Dept.
LINNELL AVE. RD NO. 315
Date July 1969 Sheet 1 of 2
Geo. E. Grubb County Eng.

0000TYPL

Co. Rd. #315 July 1969 Sht. 1 of 2 (55)