FILED
AUG 10 1978
COUNTY SURVEYOR
DOUGLAS COUNTY, ORE.
COUNTY SURVEYOR
DOUGLAS COUNTY, OR.

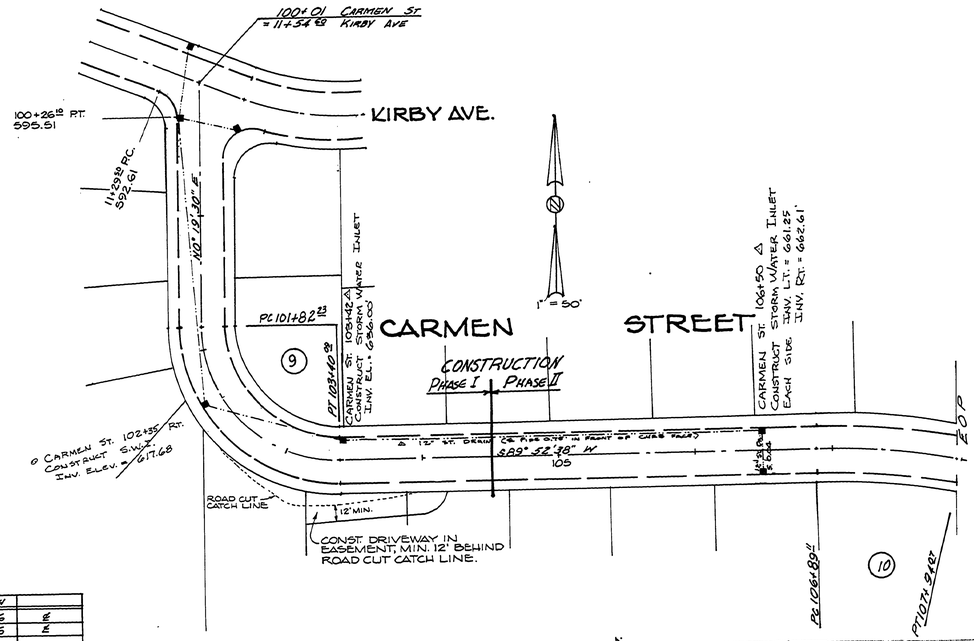

HORIZ 1"=50'
VERT 1"=5'

NUMBER	Δ	RADIUS	LENGTH	
(9)	90°26'52"	100.00	157.86	℄
(10)	11°32'32"	521.00	104.96	℄

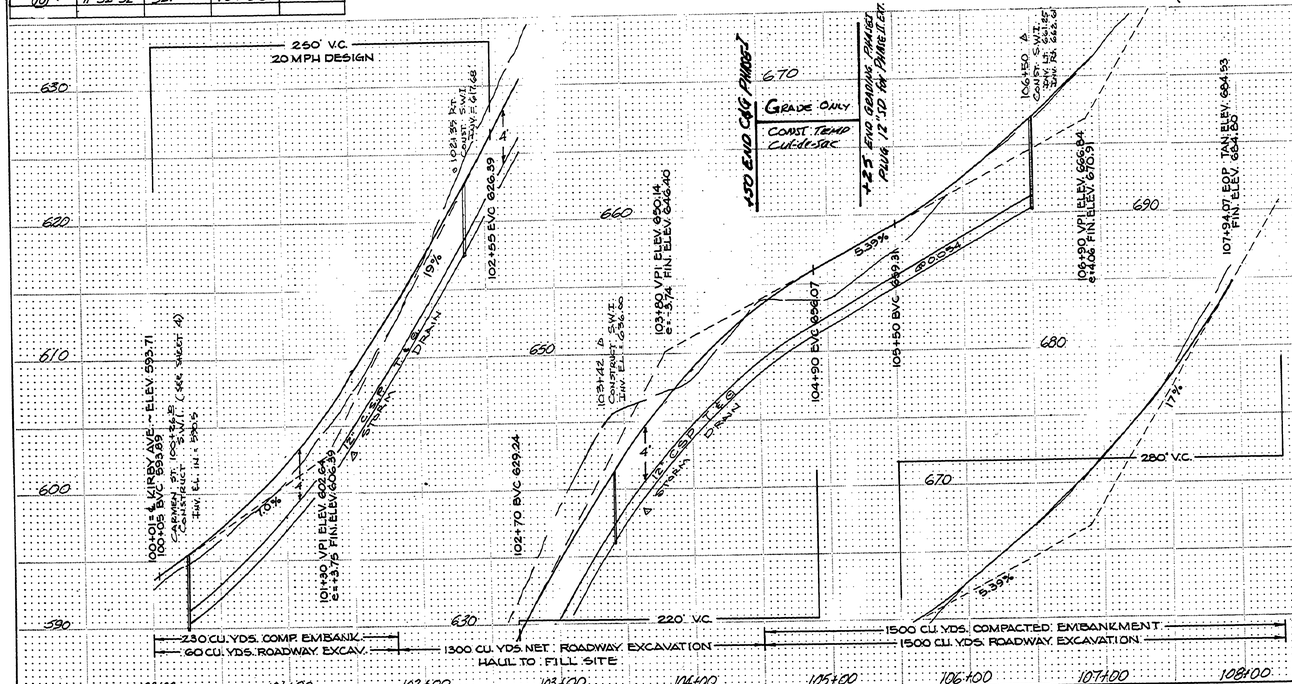

230 CU. YDS. COMP. EMBANK.
60 CU. YDS. ROADWAY EXCAV.
1300 CU. YDS. NET ROADWAY EXCAVATION HAUL TO FILL SITE
1500 CU. YDS. COMPACTED EMBANKMENT
1500 CU. YDS. ROADWAY EXCAVATION

REVISIONS		
A	Dedicate for Public Works Requirements	4/4/78
C	"	5/6/78
D	Phased Construction	7/78

BHW ENGR. & SURVEYING
ROSEBURG, OREGON

CARMEN ST. PAVING #322D

PONDEROSA TERRACE & SPURLING ESTATES
ROSEBURG, OREGON

ENGINEER'S STAMP
REGISTERED PROFESSIONAL ENGINEER
OREGON
JUNE 7, 1978
DUANE L. S. [illegible]

DATE 4 Feb 78
DRAWN BY GP
CHECKED BY [illegible]
JOB NO.
SHEET NO. 3 OF 5 SHEETS

MO MOLE BOOK
MAP
BY DATE
1 ALIGNMENT MOVED CHKD
2 MAPPING CHECKED
3 CHECKED
4 CHECKED
BY DATE
MO MOLE BOOK
LIGHTS CHECKED
STORM DRAIN CHECKED
STOLLED
STAKED
BY DATE
BHOLITE

00000015

M.P. 0.00 - 0.15 #322D 1978