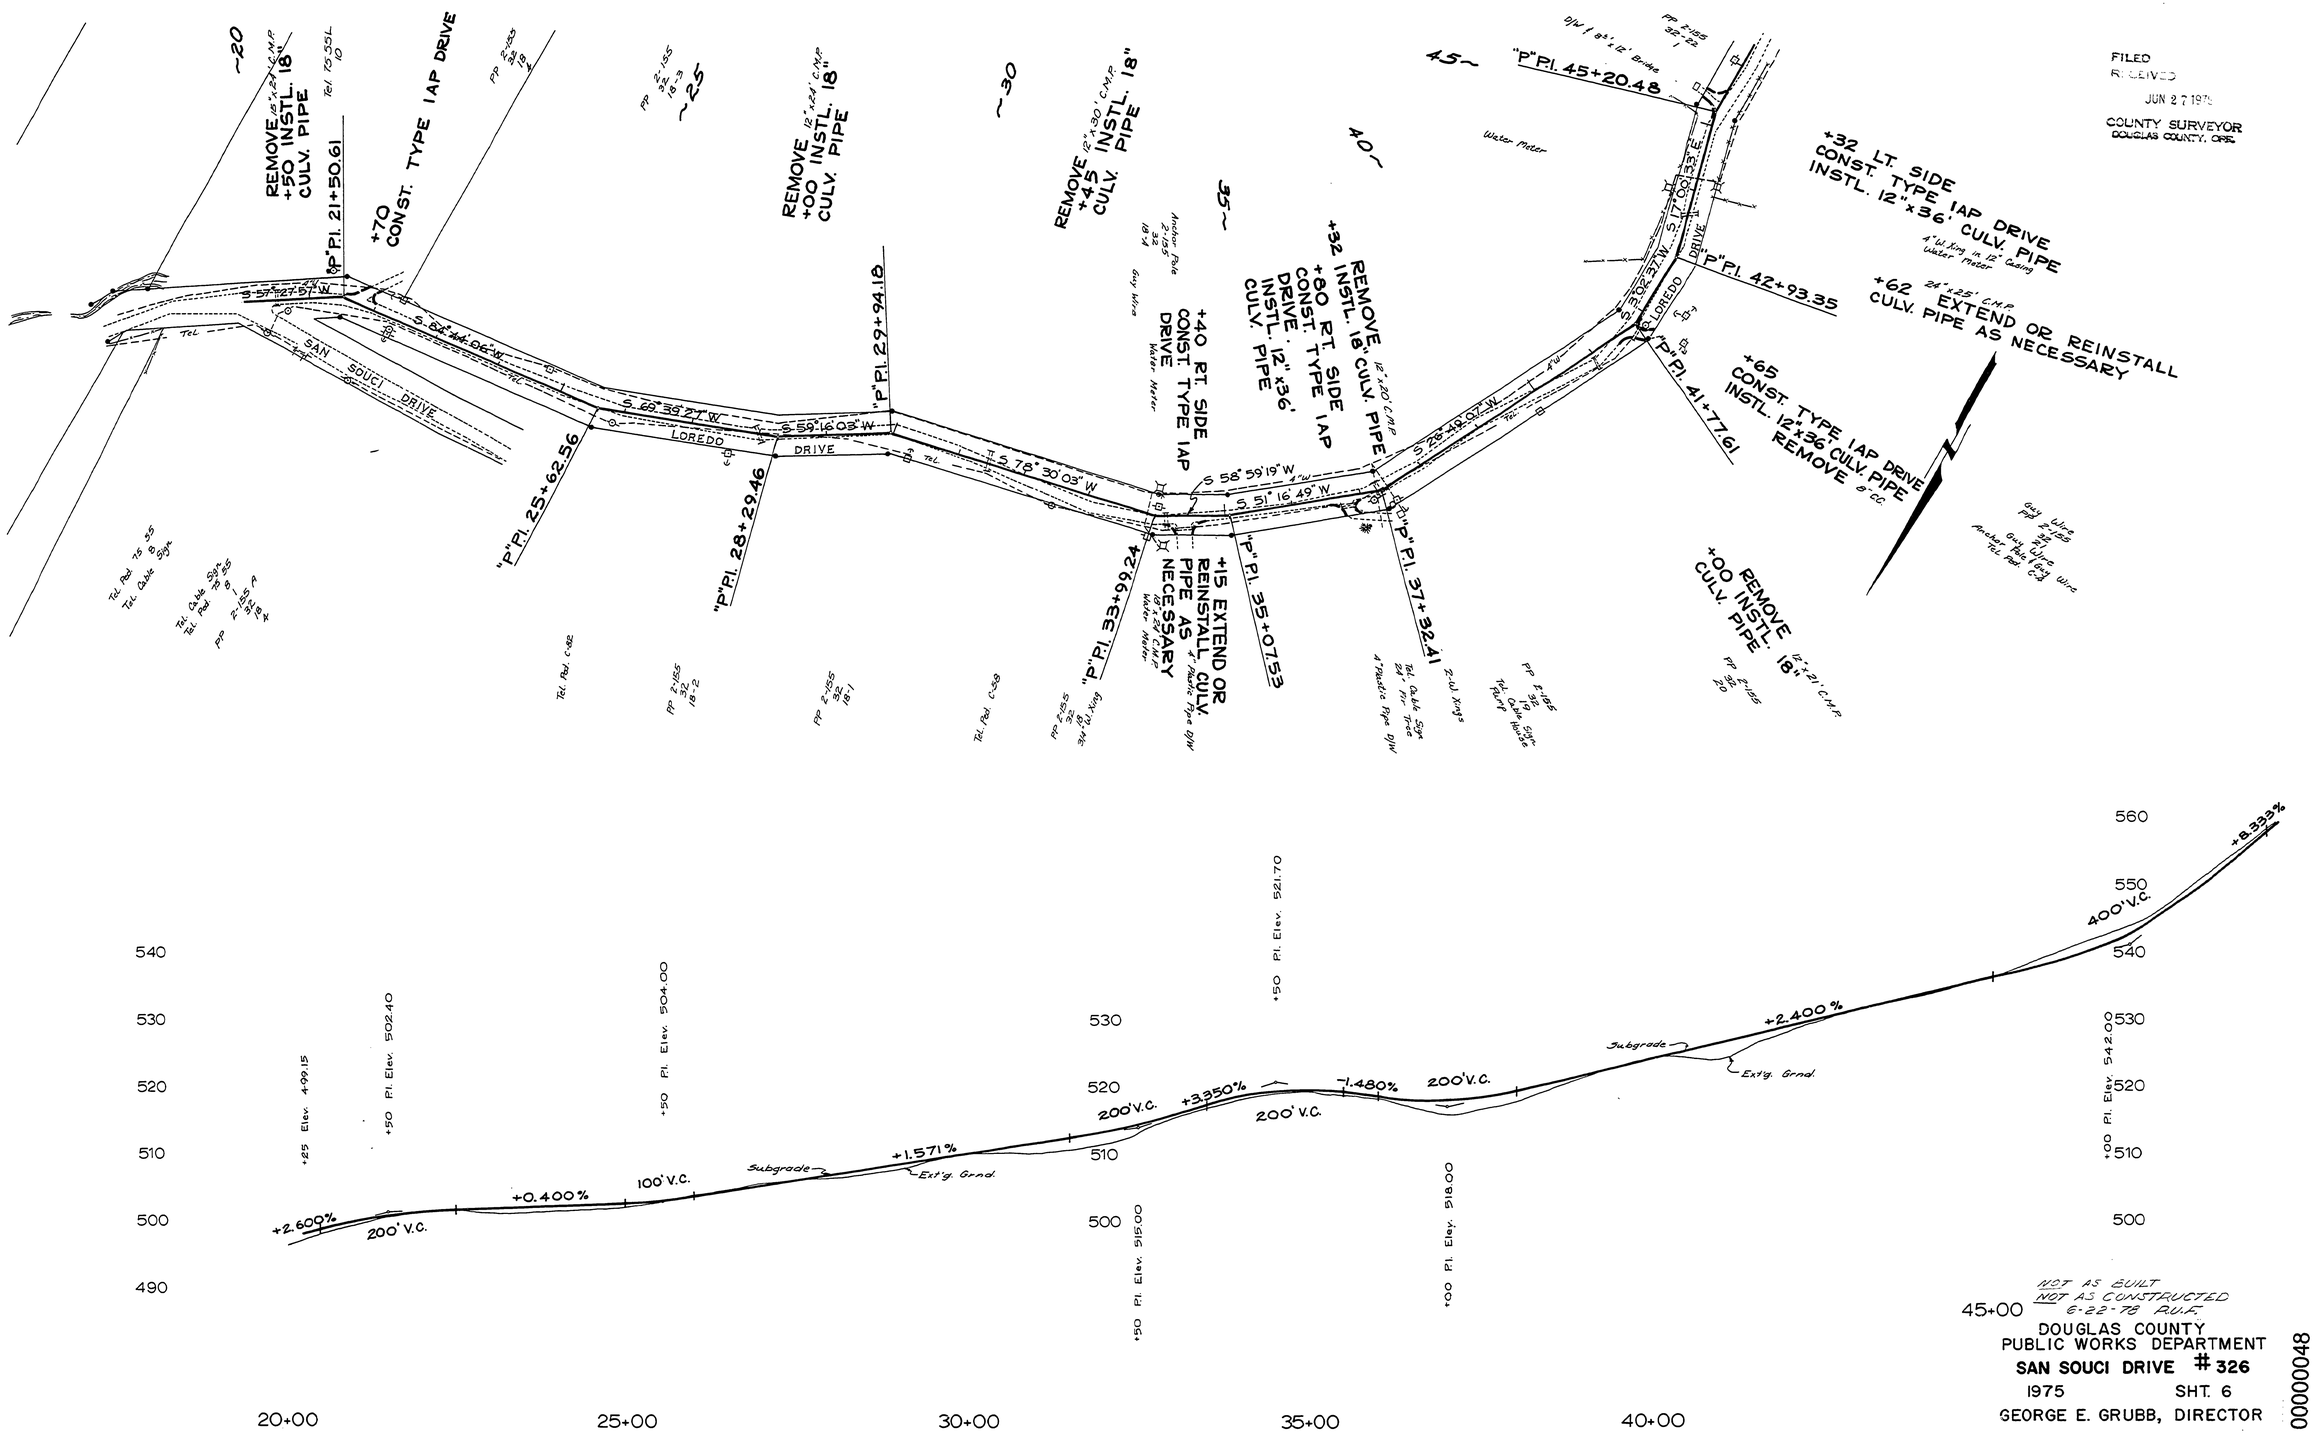
FILED
RECEIVED
JUN 27 1975
COUNTY SURVEYOR
DOUGLAS COUNTY, ORE.
REMOVE 18" x 24' C.M.P.
+50 INSTL. 18" CULV. PIPE
"P" Pl. 21+50.61
+70 CONST. TYPE IAP DRIVE
REMOVE 18" x 24' C.M.P.
+00 INSTL. 18" CULV. PIPE
REMOVE 12" x 30' C.M.P.
+45 INSTL. 18" CULV. PIPE
"P" Pl. 45+20.48
+32 LT. SIDE CONST. TYPE IAP DRIVE
INSTL. 12" x 36' CULV. PIPE
4" W. King in 12" Casing Water Meter
"P" Pl. 42+93.35
+62 24" x 32' C.M.P. EXTEND OR REINSTALL CULV. PIPE AS NECESSARY
"P" Pl. 41+77.61
+65 CONST. TYPE IAP DRIVE
INSTL. 12" x 36' CULV. PIPE
REMOVE 8" C.C.
+00 REMOVE INSTL. 18" CULV. PIPE
12" x 21' C.M.P.
"P" Pl. 29+94.18
+40 RT. SIDE CONST. TYPE IAP DRIVE
Water Meter
REMOVE 12" x 24' C.M.P.
+32 INSTL. 18" CULV. PIPE
+80 RT. SIDE CONST. TYPE IAP DRIVE
INSTL. 12" x 36' CULV. PIPE
12" x 20' C.M.P.
"P" Pl. 25+62.56
"P" Pl. 28+29.46
"P" Pl. 33+99.24
+15 EXTEND OR REINSTALL CULV. PIPE AS NECESSARY
24" x 24' C.M.P.
Water Meter
"P" Pl. 35+07.53
"P" Pl. 37+32.41
SAN SOUCI DRIVE
LOREDO DRIVE
S 57°27'57" W
S 54°44'06" W
S 69°39'27" W
S 59°16'03" W
S 78°30'03" W
S 58°59'19" W
S 51°16'49" W
S 28°49'07" W
S 30°32'37" W
S 17°00'33" E
Water Meter
Guy Wire
Anchor Pole
Tel. Ped.
Tel. Cable Sign
24" Fir Tree
4" Plastic Pipe D/W
2-W. King's
Tel. Pole
Tel. Cable
Tel. Pedestal
PP 2-155
