PLAN
NOTE BOOK
PG.

PROFILE
NOTE BOOK
PG.

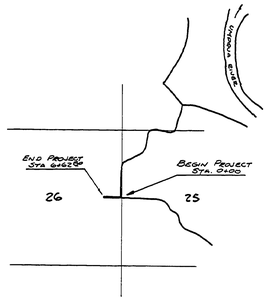

VICINITY MAP

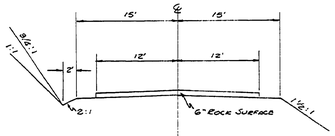

TYPICAL SECTION

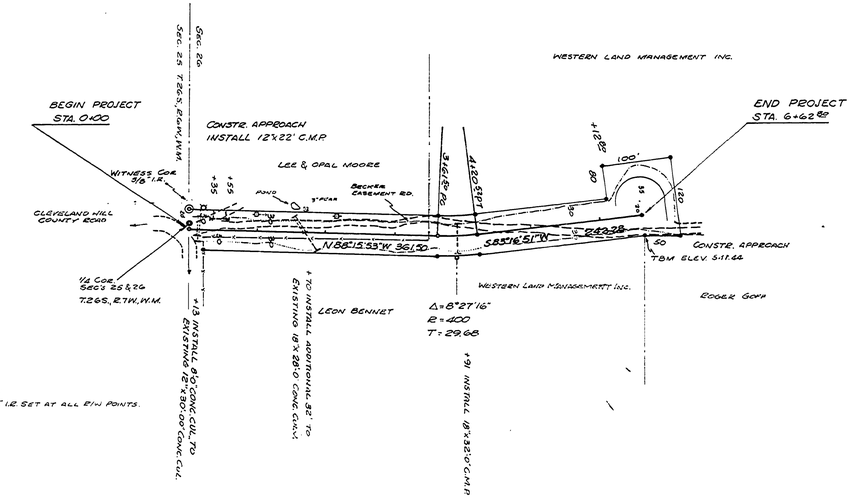

NOTE:
3/8" I.P. SET AT ALL P/I POINTS.

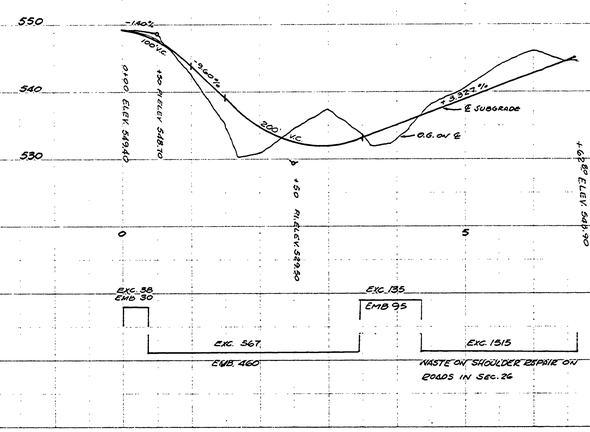

REGISTERED PROFESSIONAL ENGINEER
OREGON
OCT. 23, 1984
R. H. GEE

DOUGLAS COUNTY ROAD #337
CLEVELAND-WEST, OREGON, LTD.
R. H. GEE, ENGINEER
JUNE, 1972
SHEET 1 OF 1

00720085

PLATE: PLAN-PROFILE B.P.R. STANDARD

M.P. 0.72 - 0.85

Ponderosa Dr.
Co. Rd. # 337

June, 1972
Sht. 1 of 1
67