SEC. 5, 6, 7 & 8 T 30 S, R 5 W, W. M.

FILED
Date: 1-30-97 By: JP
This survey consists of:
Map: ____
Narrative: ____
Corner Rpt: ____
DOUGLAS COUNTY SURVEYOR

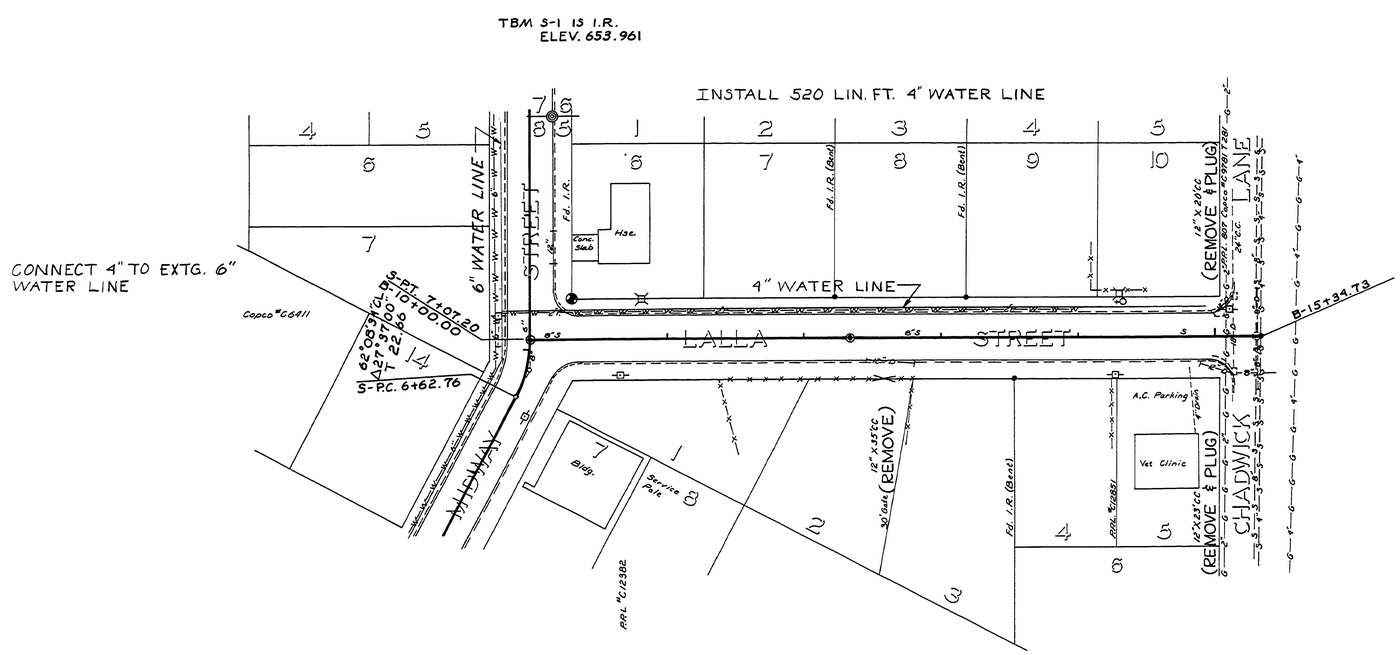

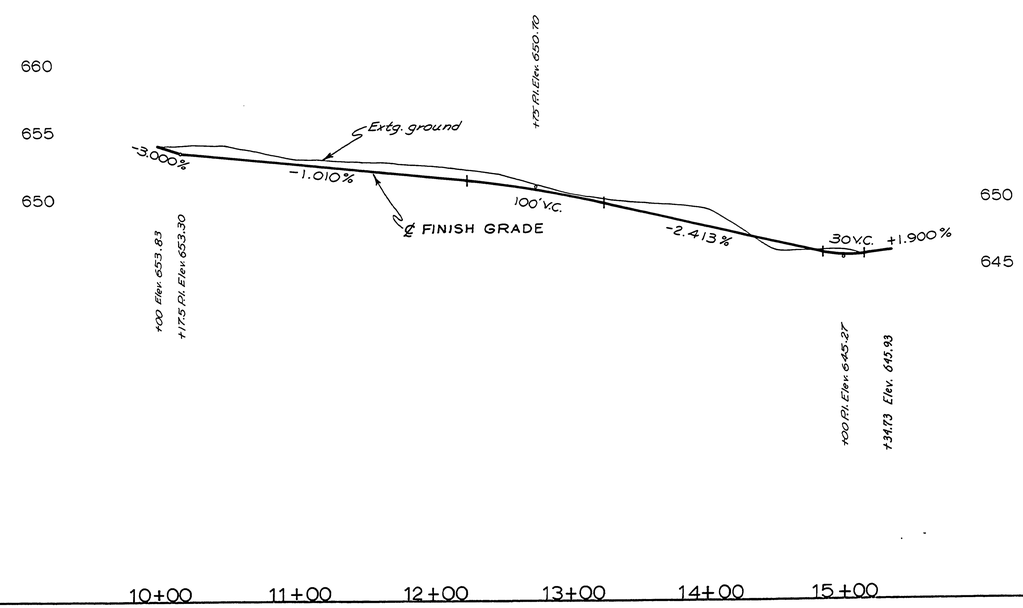

DOUGLAS COUNTY
PUBLIC WORKS DEPARTMENT
MIDWAY TRACTS SUBDIVISION
LALLA ST. ROAD PLAN
1978 SHT. 8
GEORGE E. GRUBB, DIRECTOR

RD352B02

8/20