SEC. 5, 6, 7 & 8 T 30 S, R 5 W, W. M.

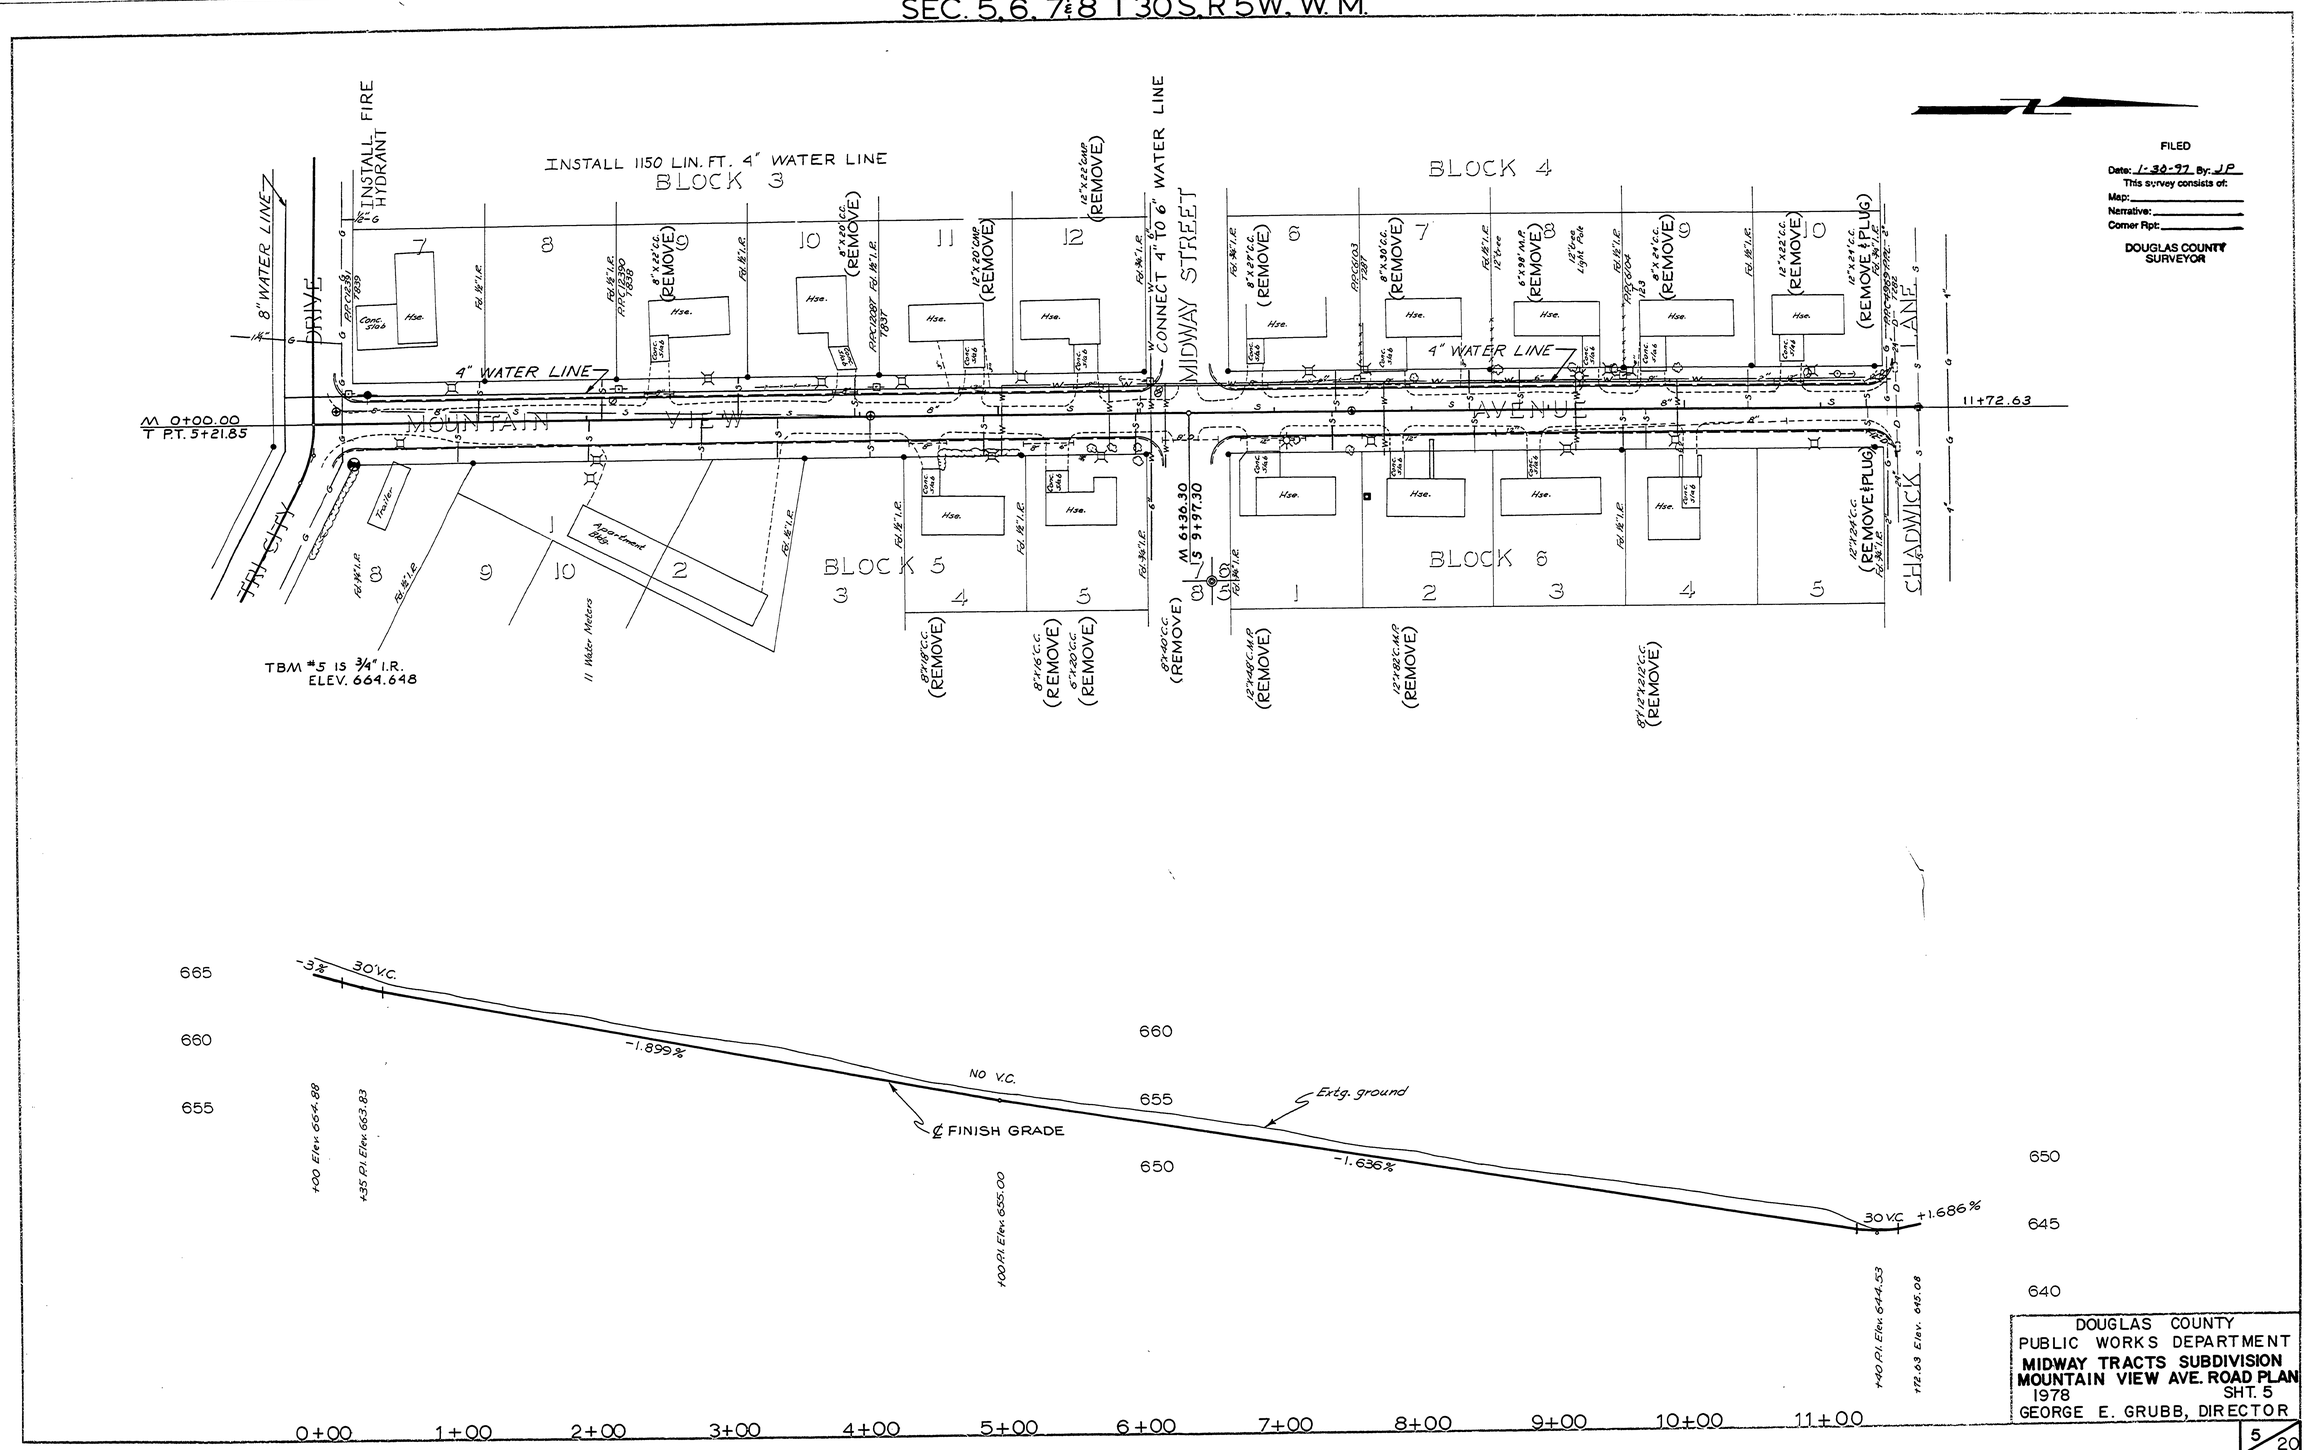

FILED
Date: 1-30-97 By: JP
This survey consists of:
Map:
Narrative:
Corner Rpt:
DOUGLAS COUNTY SURVEYOR

DOUGLAS COUNTY
PUBLIC WORKS DEPARTMENT
MIDWAY TRACTS SUBDIVISION
MOUNTAIN VIEW AVE. ROAD PLAN
1978 SHT. 5
GEORGE E. GRUBB, DIRECTOR

5/20

RD352C02