Co. Rd # 359

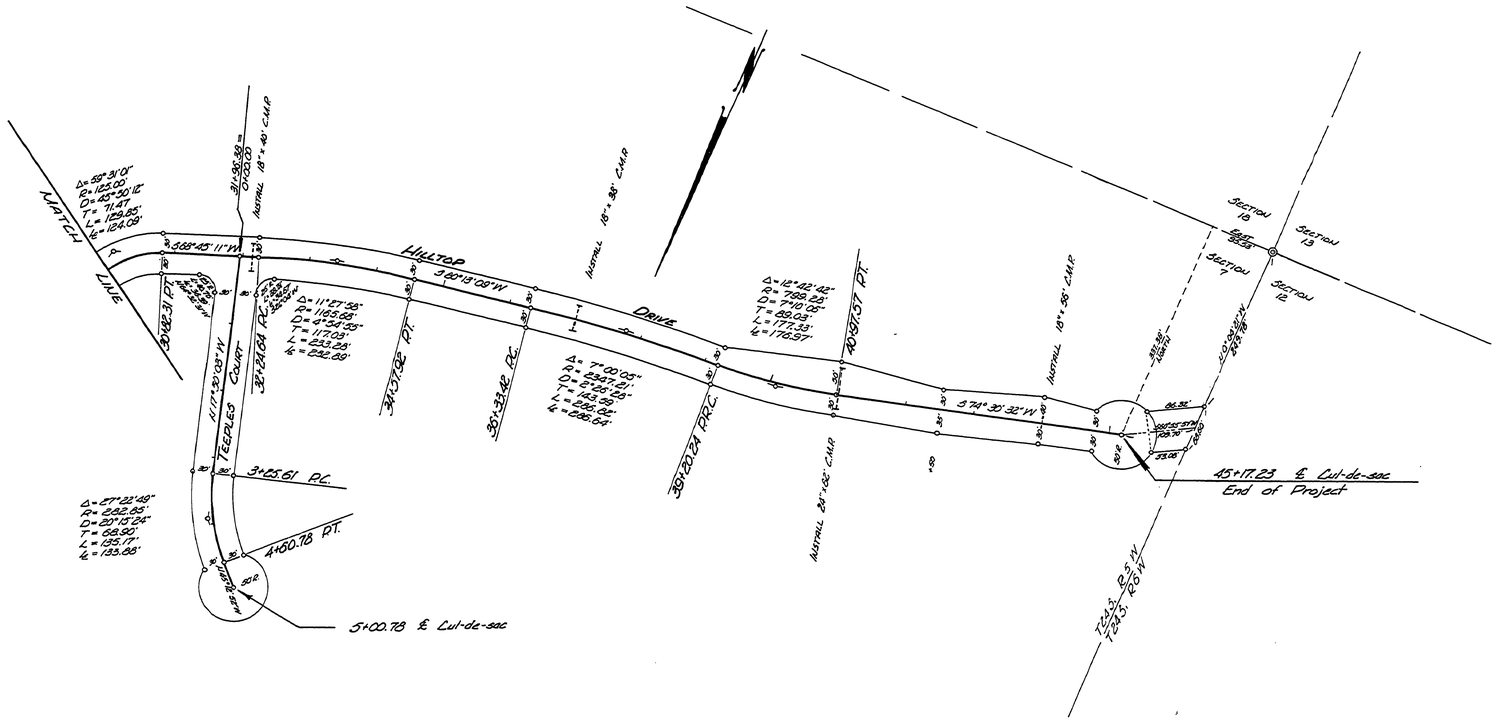

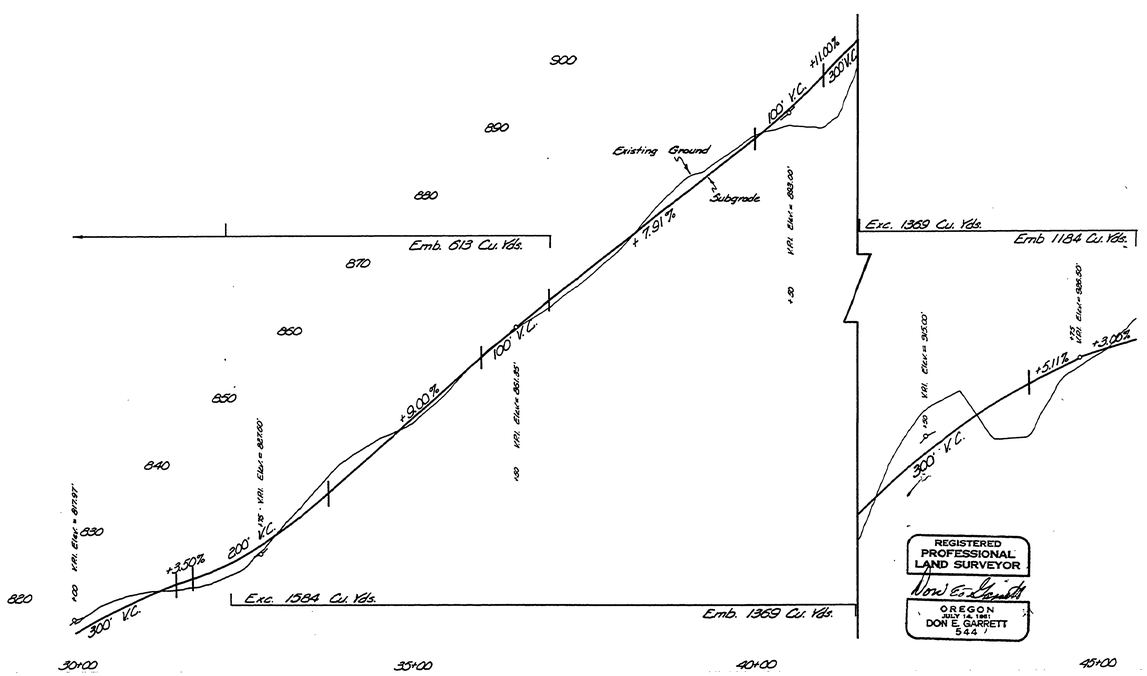

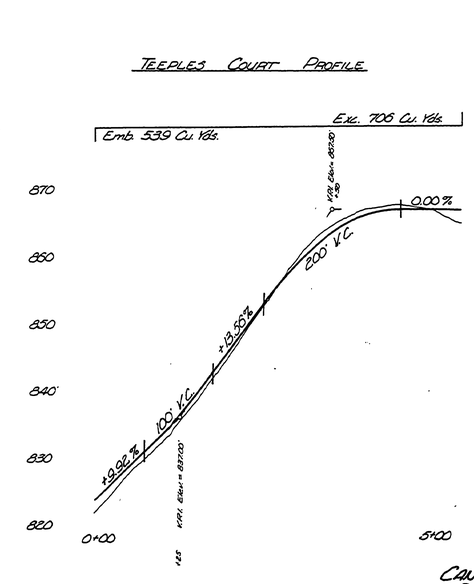

REGISTERED PROFESSIONAL LAND SURVEYOR
OREGON
JULY 14, 1961
DON E. GARRETT
544

00380068

CANYON CREEK ROAD, HILLTOP DRIVE & TEEPLES COURT
LOCATED IN SECTION 7, T24S, R5W
FEBRUARY, 1972 SCALE: 1"=100'
PAGE 2 OF 2

M.P. 0.38 - 0.68

FEB. 1972
Co. Rd # 359 D sht. 2 of 2 (102)