DOUGLAS COUNTY, OREGON
RIGHT-OF-WAY-PLANS FOR
S. CALAPOOIA ST. (SUTHERLIN)
COUNTY ROAD #388
M. P. 4.32 TO 4.90
2009

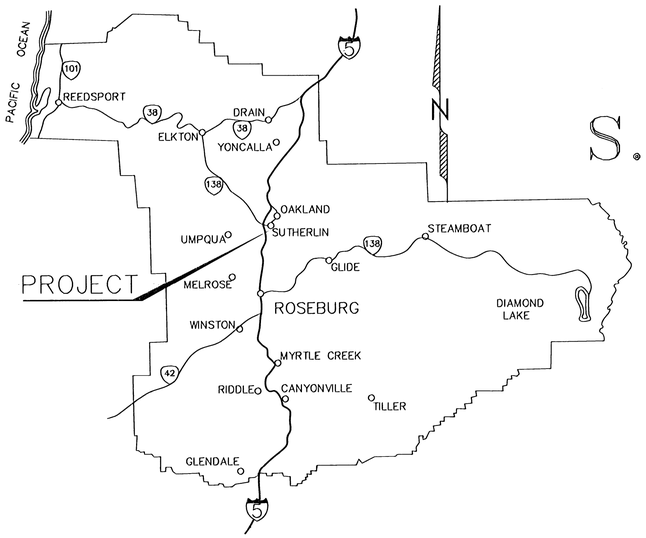

DOUGLAS COUNTY

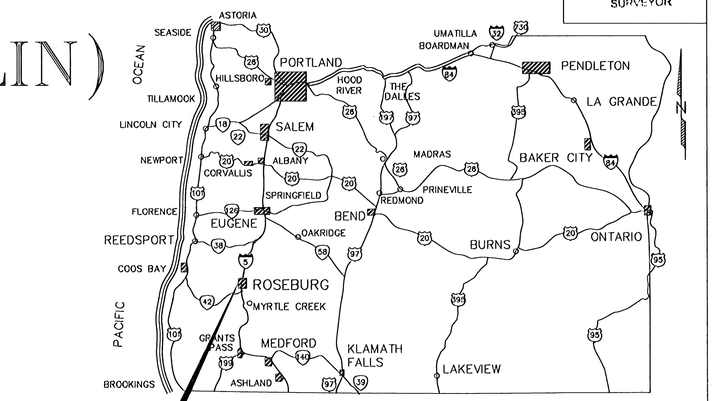

STATE OF OREGON

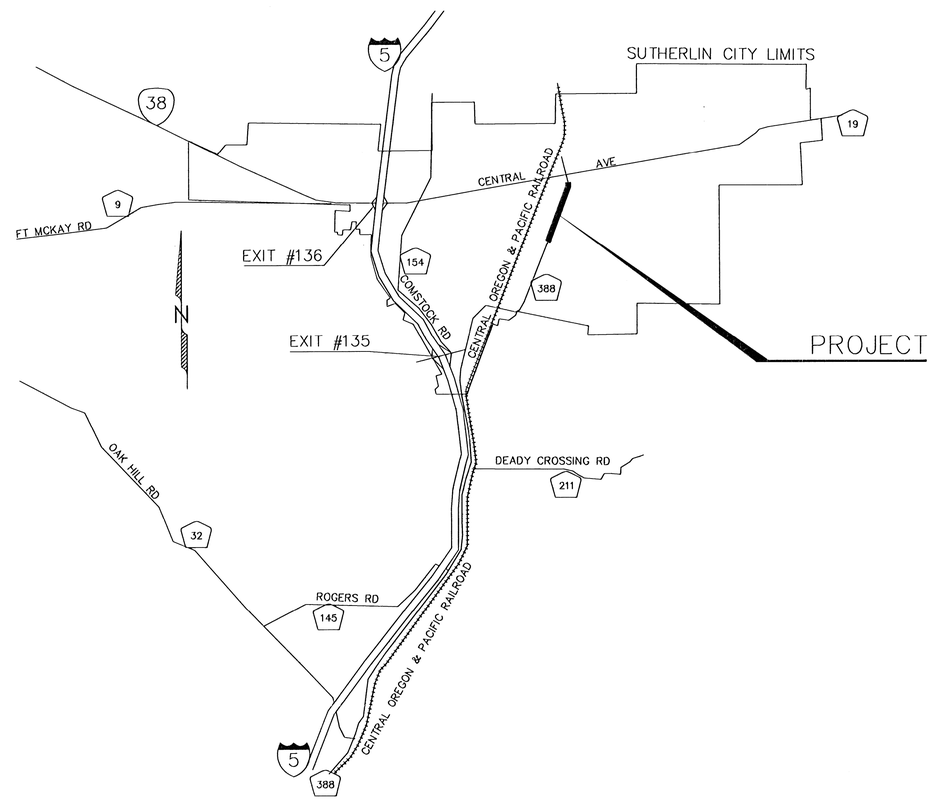

INDEX OF SHEETS

SHEET 1 COVER SHEET
SHEET 2-6 PLAN & PROFILE SHEETS

NARRATIVE:

THE PURPOSE OF THIS SURVEY IS TO MONUMENT PREVIOUSLY ACQUIRED RIGHT-OF-WAY FOR CALAPOOIA ST. (COUNTY RD. #388). THE OLD RIGHT-OF-WAY LOCATION WAS DETERMINED FROM THE CENTERLINE OF THE EXISTING COUNTY ROAD #388 AND THE SURVEYS OF RECORD M105-39, M126-1, M109-78, M116-79, M113-80, CALAPOOIA HOMESITES VOL. 18 PAGE 27, M12-49, M110-49, M48-4, M126-68, M125-59, CS51/291, PARTITION PLAT 1994-0072, GORLEY'S ADDITION VOL. 7 PG. 7, CALAPOOIA HOMESITES I VOL. 18 PG. 6, FILED IN THE SURVEYORS OFFICE OF DOUGLAS COUNTY, OREGON. THE OLD RIGHT-OF-WAY WIDTH WAS DETERMINED FROM U. S. HWY NO. 99 (OAKLAND-ROSEBURG SECTION) OREGON STATE HWY. DWG. 6B-29-16 AND ROAD RECORD VOL. 8, PG. 301, FILED IN THE CLERKS OFFICE OF DOUGLAS COUNTY, OREGON.

BEARINGS SHOWN HEREIN ARE GRID BEARINGS BASED ON THE OREGON STATE PLANE COORDINATE SYSTEM, SOUTH ZONE, NAD 27, USING THE FOLLOWING CONTROL STATIONS:

DOUGLAS COUNTY SURVEYOR'S STATIONS PLAT B AND FAIR OAKS

DISTANCES AND STATIONS SHOWN HEREIN ARE HORIZONTAL GROUND DISTANCES. COORDINATES SHOWN ARE ON A LOCAL DATUM PLANE WHICH REPRESENTS HORIZONTAL GROUND DISTANCES. TO CONVERT LOCAL COORDINATES TO OREGON STATE PLANE COORDINATES, SOUTH ZONE, NAD27, ADD 600,000 TO THE NORTHINGS AND ADD 1,000,000 TO THE EASTINGS THEN MULTIPLY BY A GRID FACTOR OF 0.99987734 WHICH INCLUDES SCALE AND SEA LEVEL FACTORS.

FILED
Date 6/12/2012 BY JC
This survey consists of:
Map: CO. RD. 388
Narrative: 6 PGS
Corner Rpt:
DOUGLAS COUNTY SURVEYOR

PROJECT #10215-005

REGISTERED PROFESSIONAL LAND SURVEYOR
OREGON JULY 25, 1991 DONALD G. BEECROFT JR. 2490
EXPIRES 12-31-11

REVISIONS	DESIGN	CHECK	REVIEW
07/28/2009			
	DIVISION APPROVAL		

DOUGLAS COUNTY
PUBLIC WORKS DEPARTMENT
RIGHT-OF-WAY PLANS FOR
S. CALAPOOIA ST #388
M. P. 4.32 TO 4.90

ROBERT G. PAUL, PE, PLS DIRECTOR
DIRECTOR APPROVAL DATE AUG. 2009
SHEET NO. SHEET 1 OF 6

043204CV

Co.Rd. #388 MP 4.32 - 4.90

CO. RD. 388

388
16