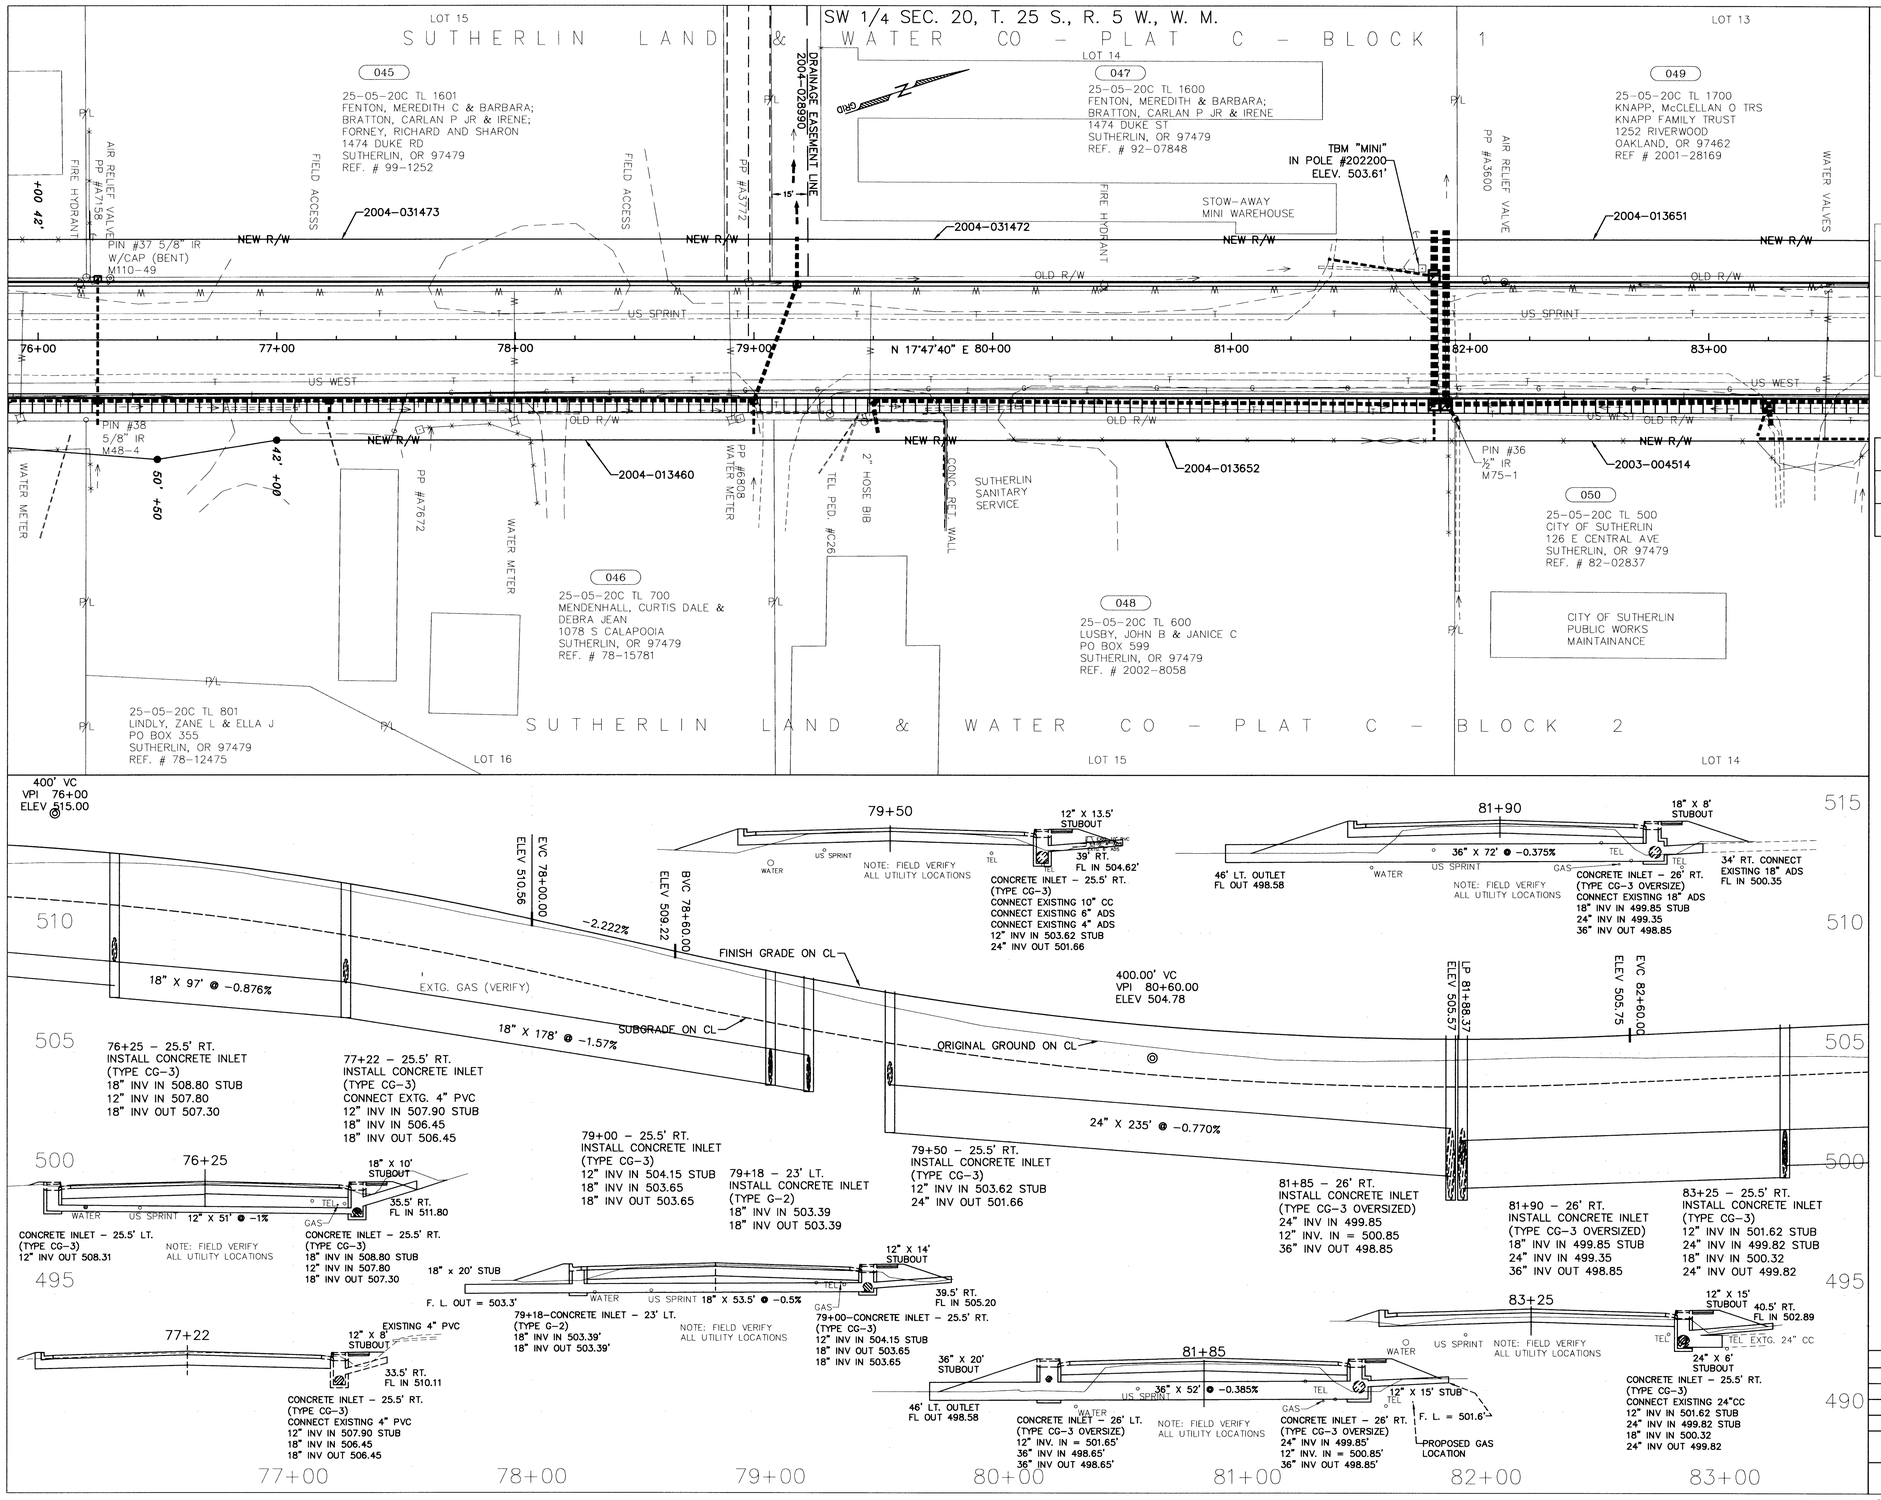

FILED
Date: 5/8/2007 By: JC
This survey consists of:
Map: 6 sheets
Narrative:
Corner Fyle:
DOUGLAS COUNTY SURVEYOR

TABLE OF FOUND MONUMENTS

NO.	NORTHING	EASTING	RECORD	DESC.
36	36463.19	251294.06	M75-1	½" IR
37	35935.11	251062.63	M110-49	⅝" IR W/CAP BENT
38	35916.86	151119.27	M48-4	⅝" IR

TABLE OF SET MONUMENTS

STATION	OFFSET	NORTHING	EASTING
76+50 POT	50.00 RIGHT	35940.22	251144.19
77+00 POT	42.00 RIGHT	35990.28	251151.85

◎ BRASS CAP (AS NOTED)

◐ BENCH MARK (AS NOTED)

○ FOUND MONUMENTS (AS NOTED)

• SET MONUMENTS ⅝" x 30" I. R. W/ALUM. CAP STAMPED "DOUGLAS CO RD DPT R-W"

0 30 60 120
SCALE IN FEET

REGISTERED
PROFESSIONAL
LAND SURVEYOR
Donald G. Beecroft Jr.
OREGON
JULY 25, 1991
DONALD G. BEECROFT JR.
2890
EXPIRES 12-31-07

REVISIONS
04/18/2007

DESIGN | CHECK | REVIEW
DIVISION APPROVAL

DOUGLAS COUNTY
PUBLIC WORKS DEPARTMENT
PLANS FOR CONSTRUCTION OF
S. CALAPOOIA STREET #388
M. P. 4.90 TO 5.53
RIGHT-OF-WAY
ROBERT G. PAUL, P. E., P. L. S. — DIRECTOR
DIRECTOR APPROVAL | DATE: APRIL 2007 | SHEET NO.: SHEET 5 OF 6

05000514

Co. Rd. # 388 MP 5.00 - 5.14