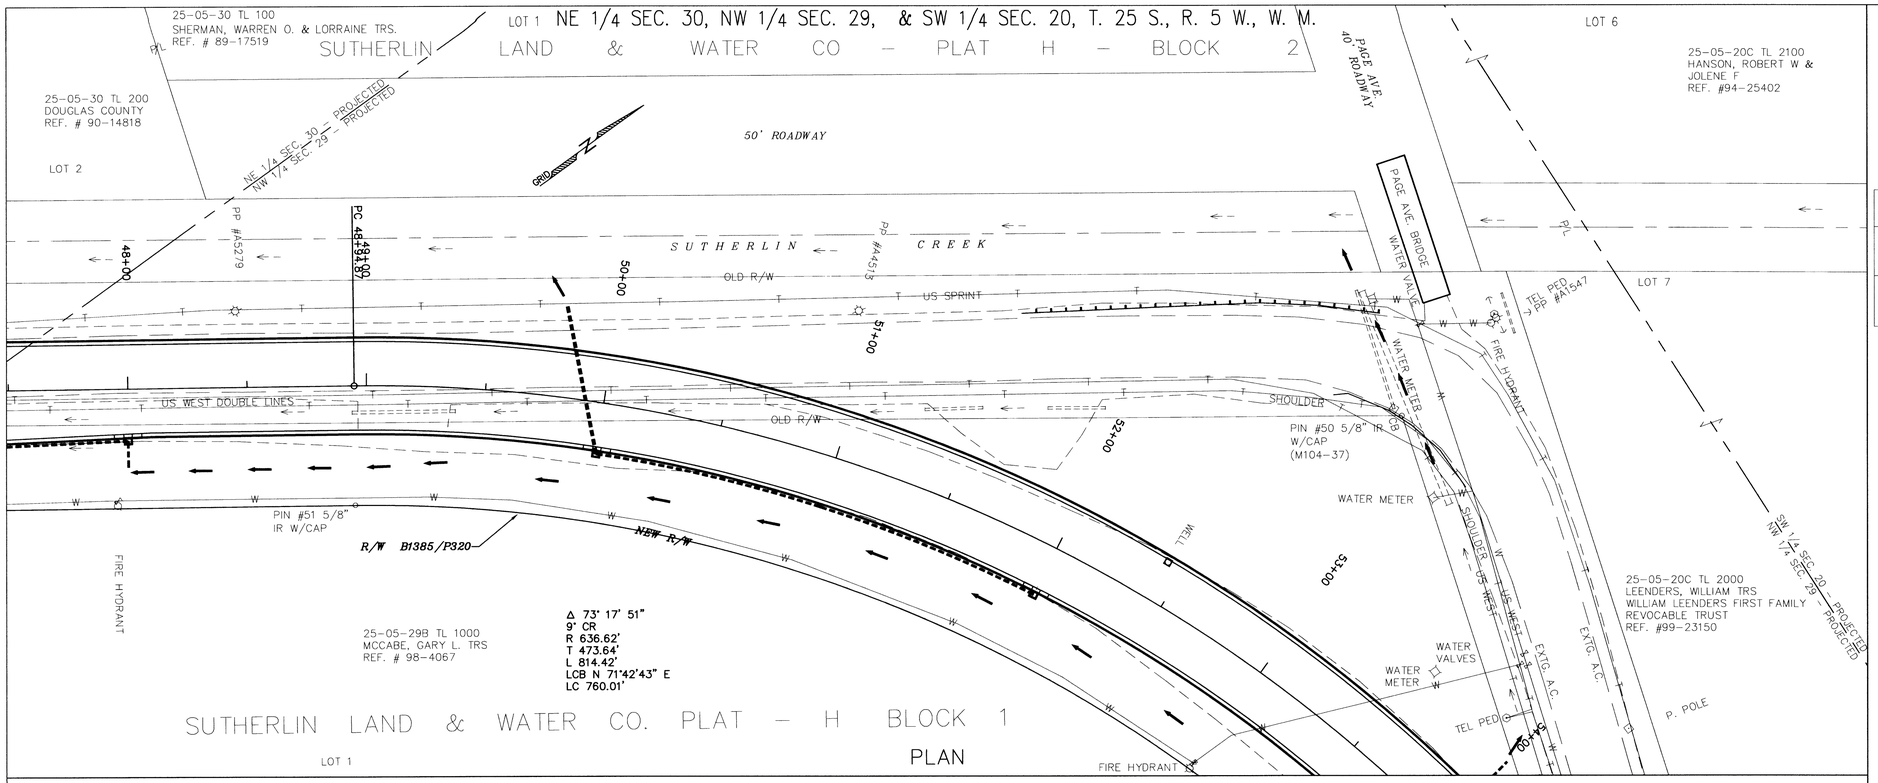

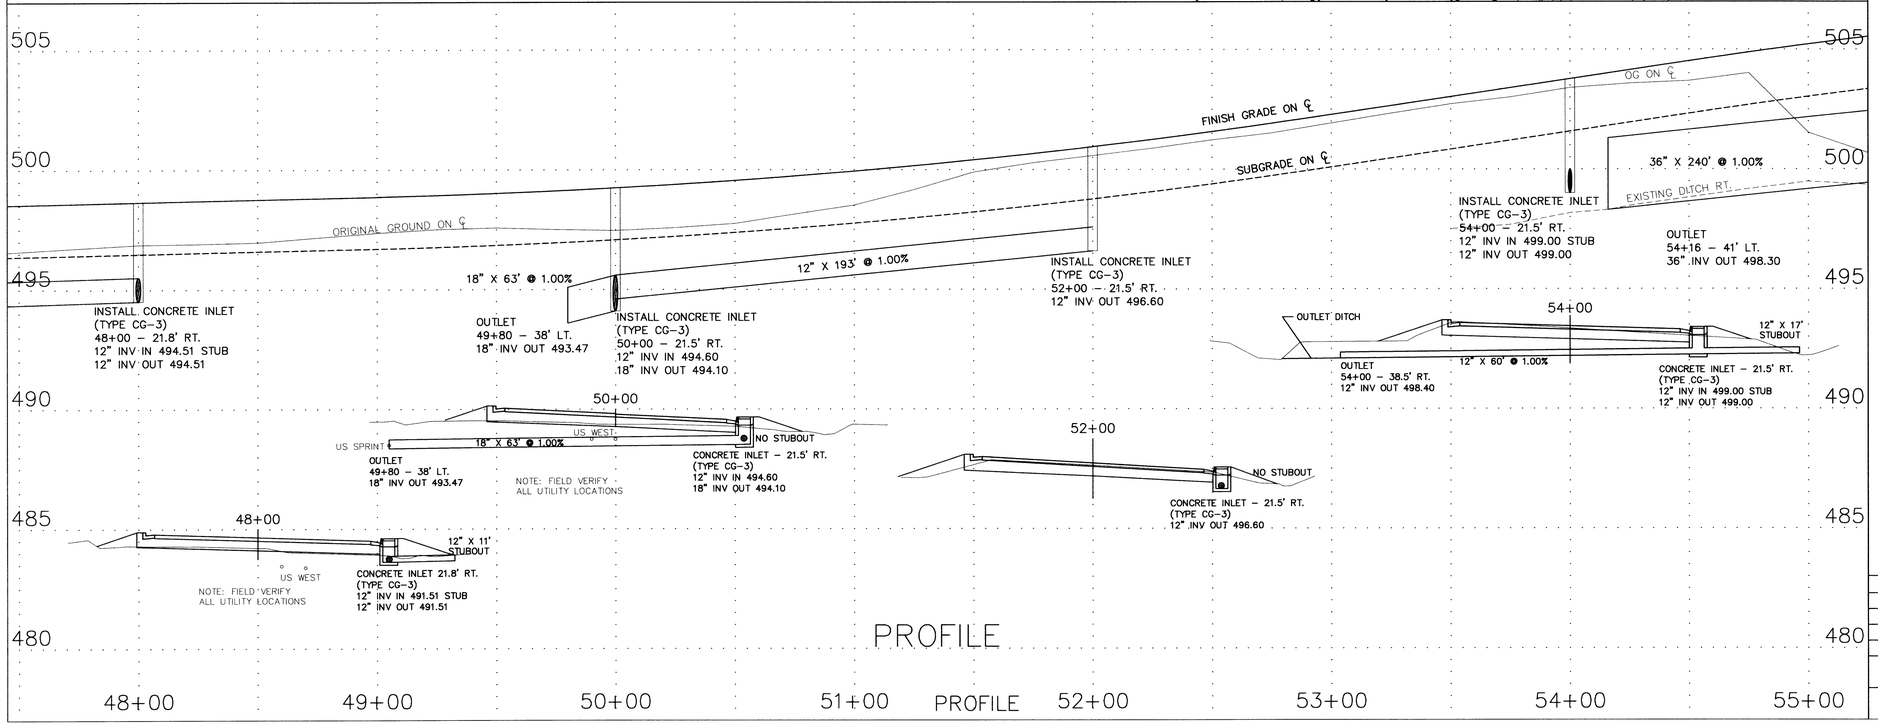

FILED
Date: 1-28-2009 By: JP
This survey consists of:
Map: Co. Rd. # 388
Number:
Corner Rpt:
DOUGLAS COUNTY SURVEYOR

TABLE OF FOUND MONUMENTS

NO.	NORTHING	EASTING	RECORD	DESC.
50	34940.22	249545.63	M104-37	5/8" I.R. W/CAP
51	34562.54	249319.62	NOT FND.	5/8" I.R. W/CAP

◎ BRASS CAP (AS NOTED)

◐ BENCH MARK (AS NOTED)

○ FOUND MONUMENTS (AS NOTED)

• SET MONUMENTS 5/8" X 30" I. R. W/CAP STAMPED "DOUGLAS CO RD DPT R-W"

REGISTERED PROFESSIONAL LAND SURVEYOR
OREGON JULY 25, 1991 DONALD G. BEECROFT JR. 2490
EXPIRES 12-31-09

0 30 60 120
SCALE IN FEET

R388RW.DWG

REVISIONS
12/17/2008

DESIGN | CHECK | REVIEW
DIVISION APPROVED

DOUGLAS COUNTY
DEPARTMENT OF PUBLIC WORKS
RIGHT-OF-WAY PLANS
OLD HIGHWAY 99 NORTH #388
M.P. 5.53 TO M.P. 6.42

ROBERT G. PAUL, PE, PLS — DIRECTOR
DIRECTOR APPROVAL | DATE: DEC. 2008 | SHEET NO.: SHEET 7 OF 8

05700559

CO. RD. 388