NOTE:
1.- All work shall be done in accordance with Douglas County Public Works Dept. Standards & Specifications.
2.- The Contractor shall contact the Douglas County Public Works Department Subdivision Coordinator (673-1111 Ext. 481) prior to the start of the following phases of construction:
a) Immediately prior to the start of construction.
b) Any time construction is stopped, then resumed.
c) At the completion of clearing & grubbing
d) At the start of drainage and sewer work.
e) Immediately prior to placing base rock
f) Immediately prior to placing Asphalt Concrete (AC)
g) After paving is completed

FILED
AUG 10 1987
COUNTY SURVEYOR
DOUGLAS COUNTY, ORE.

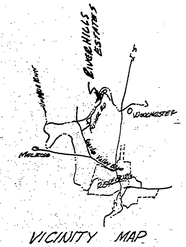

VICINITY MAP
~NO SCALE~

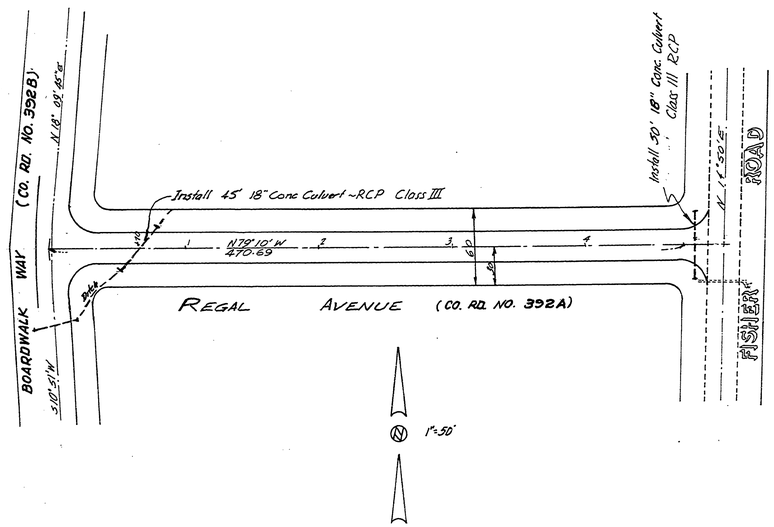

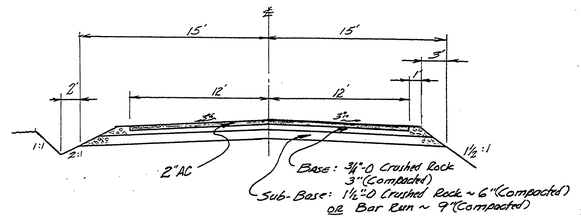

TYPICAL SECTION
(No Scale)

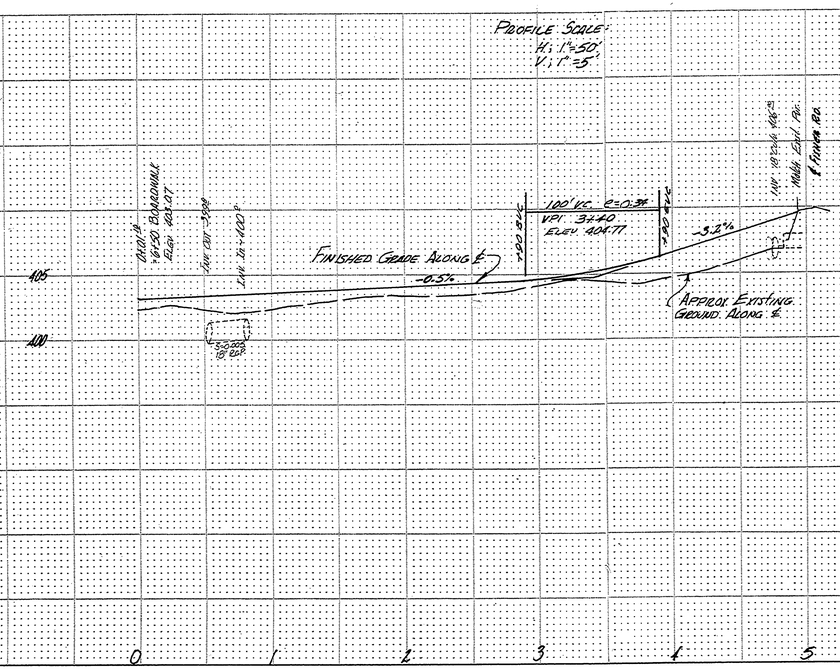

DOUGLAS COUNTY
PUBLIC WORKS DEPT.
APPROVED
By [signature] Date 11-21-79

REGAL AVENUE (CO. RD. NO. 392A)	Date: 9-78
RIVERHILLS ESTATES	Drawn By: [signature]
BHW ENGINEERING & SURVEYING 1205 SE COURT TEL. 673-0165 ROSEBURG, OR. 97470	Checked By:
	Job No. 78-210
	Sheet No. 1 of 2 Sheets

REGISTERED PROFESSIONAL ENGINEER 5539 OREGON JAN. 7, 1955 D. WILLIS JOHNSON

no longer a Co. Rd.

SEC. 22,23, T.26S., R.6W., W.M.

ROAD392A

#392 A 1978

(75)

PLAN: SURVEYED / PLOTTED / ALIGNMENT CHECKED / RT. OF WAY CHECKED — NOTE BOOK NO. — BY — DATE

PROFILE: SURVEYED / PLOTTED / GRADES CHECKED / B.M.'s NOTED / STRUCTURE NOTATNS CHKD — NOTE BOOK NO. — BY — DATE