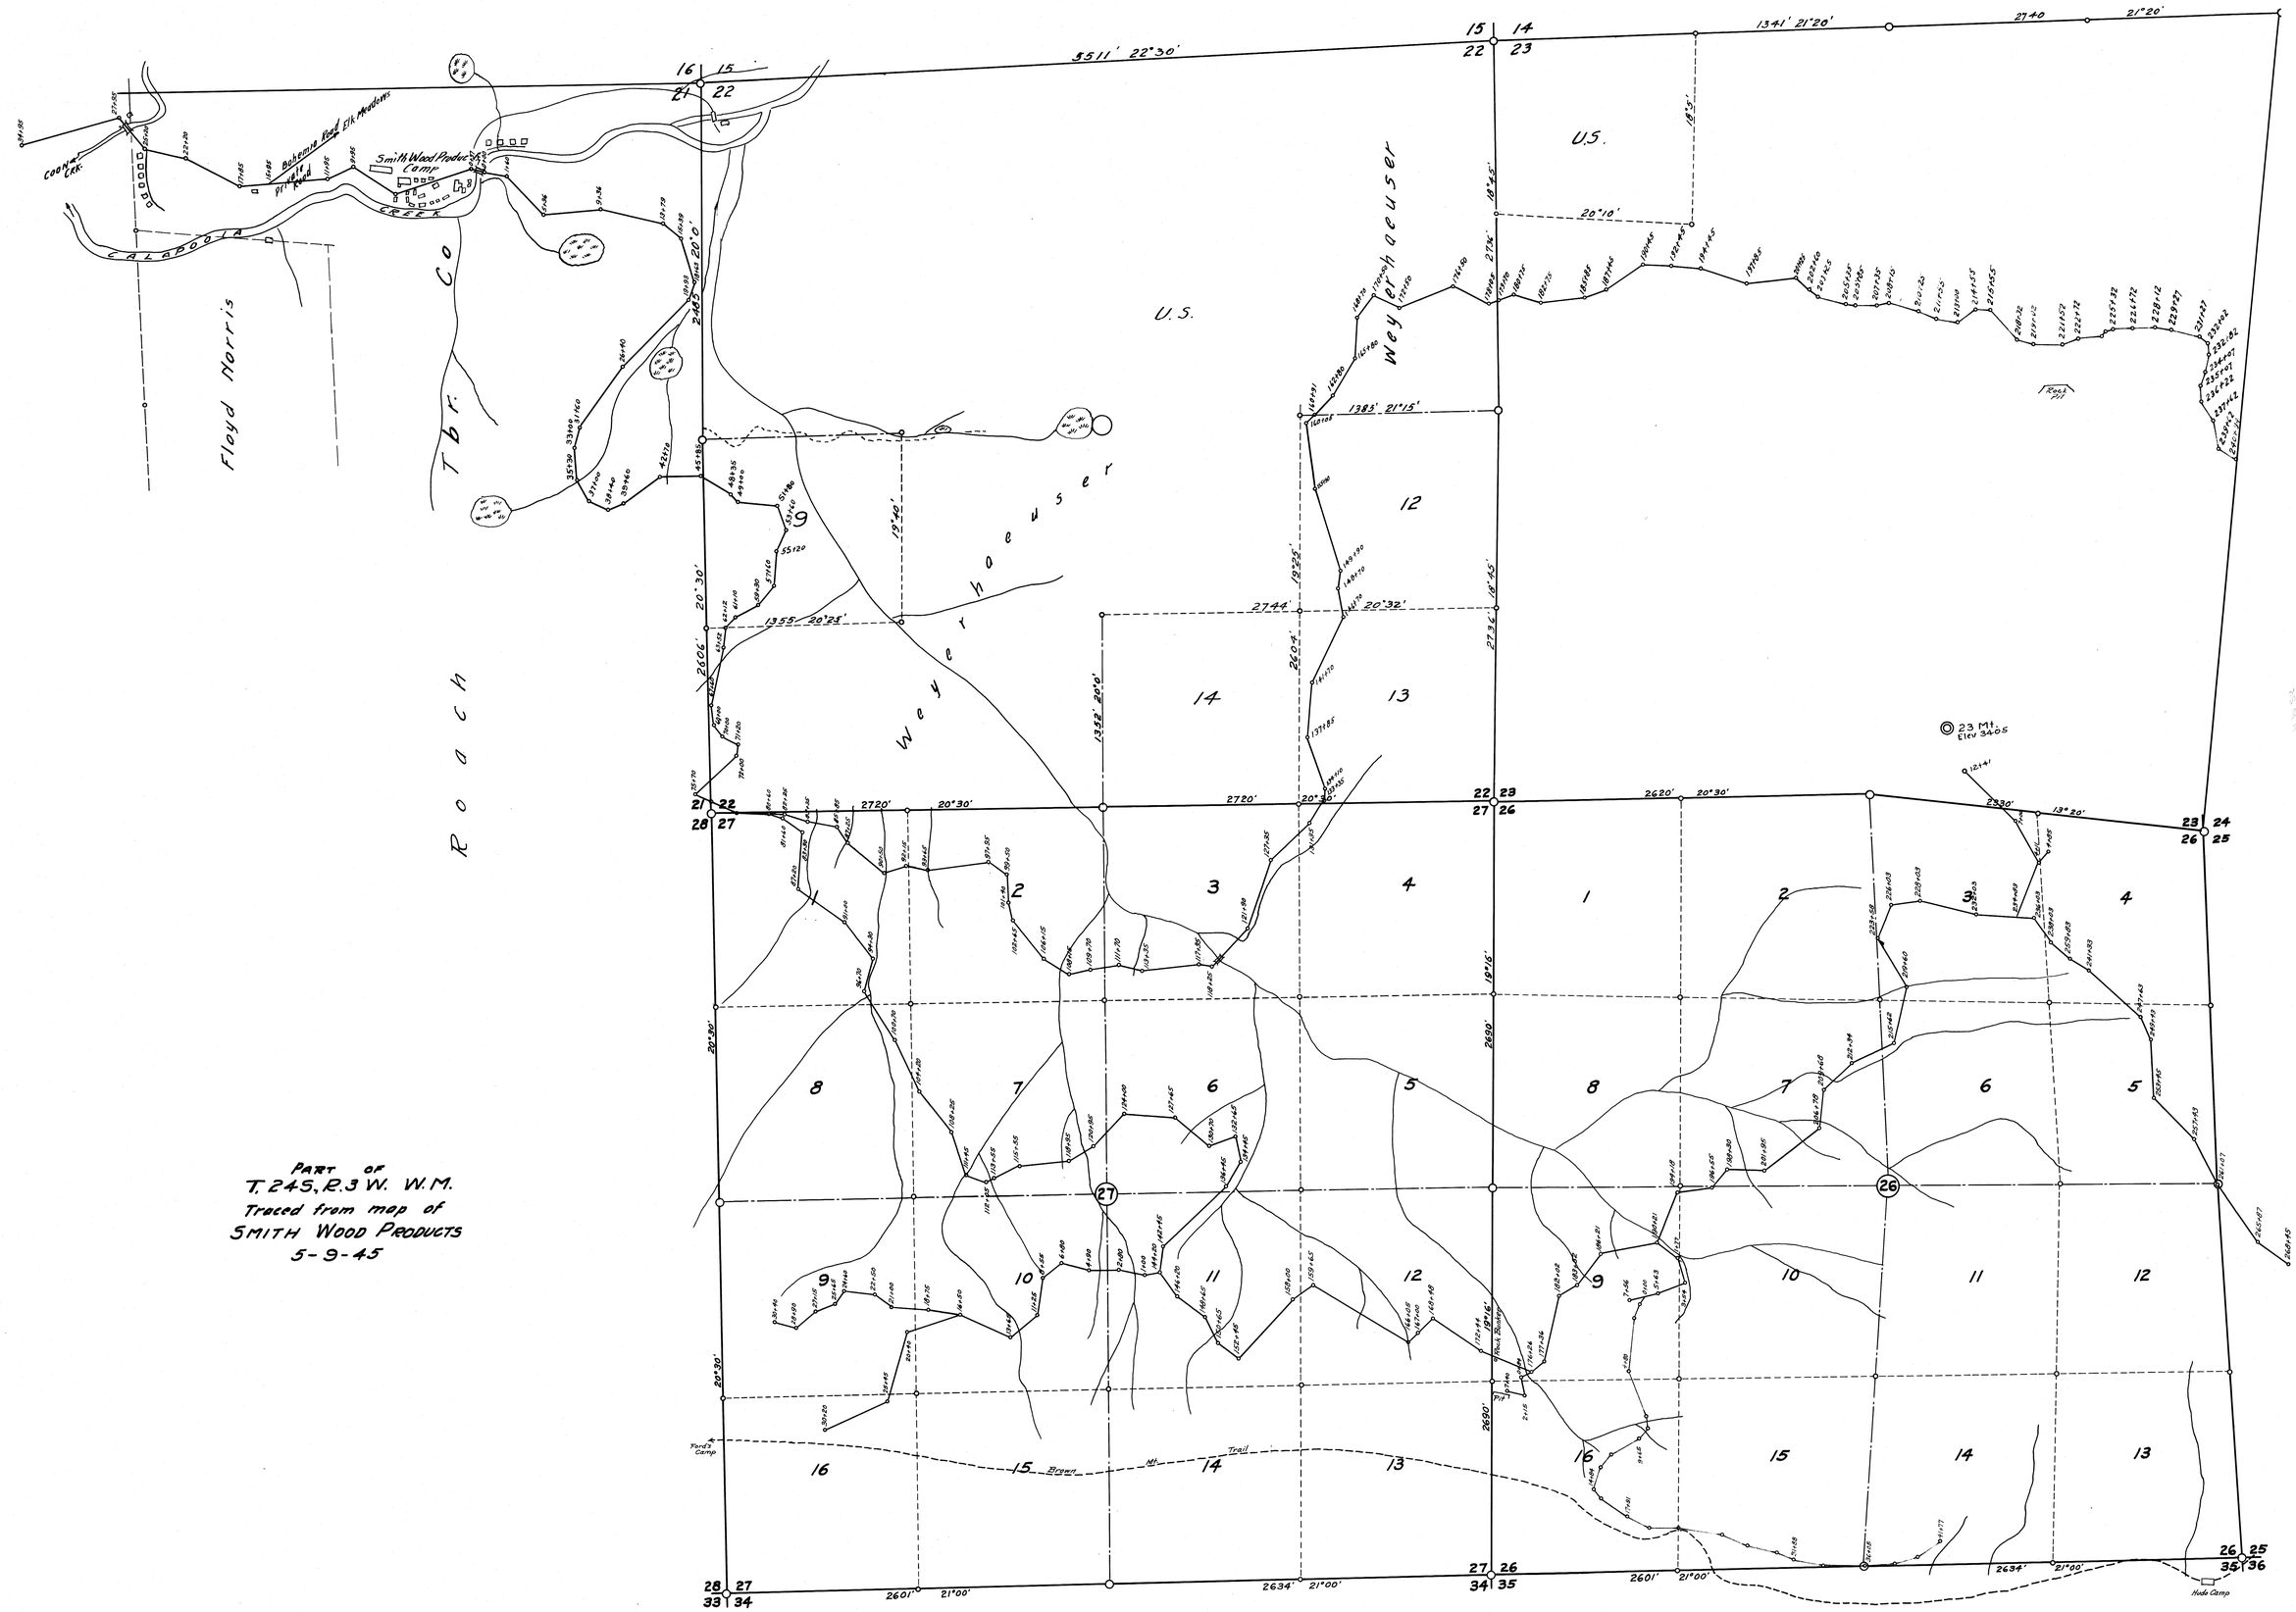

PART OF
T. 24 S., R. 3 W. W.M.
Traced from map of
SMITH WOOD PRODUCTS
5-9-45

RM 1 - 26

FILE IN DRAWER 38