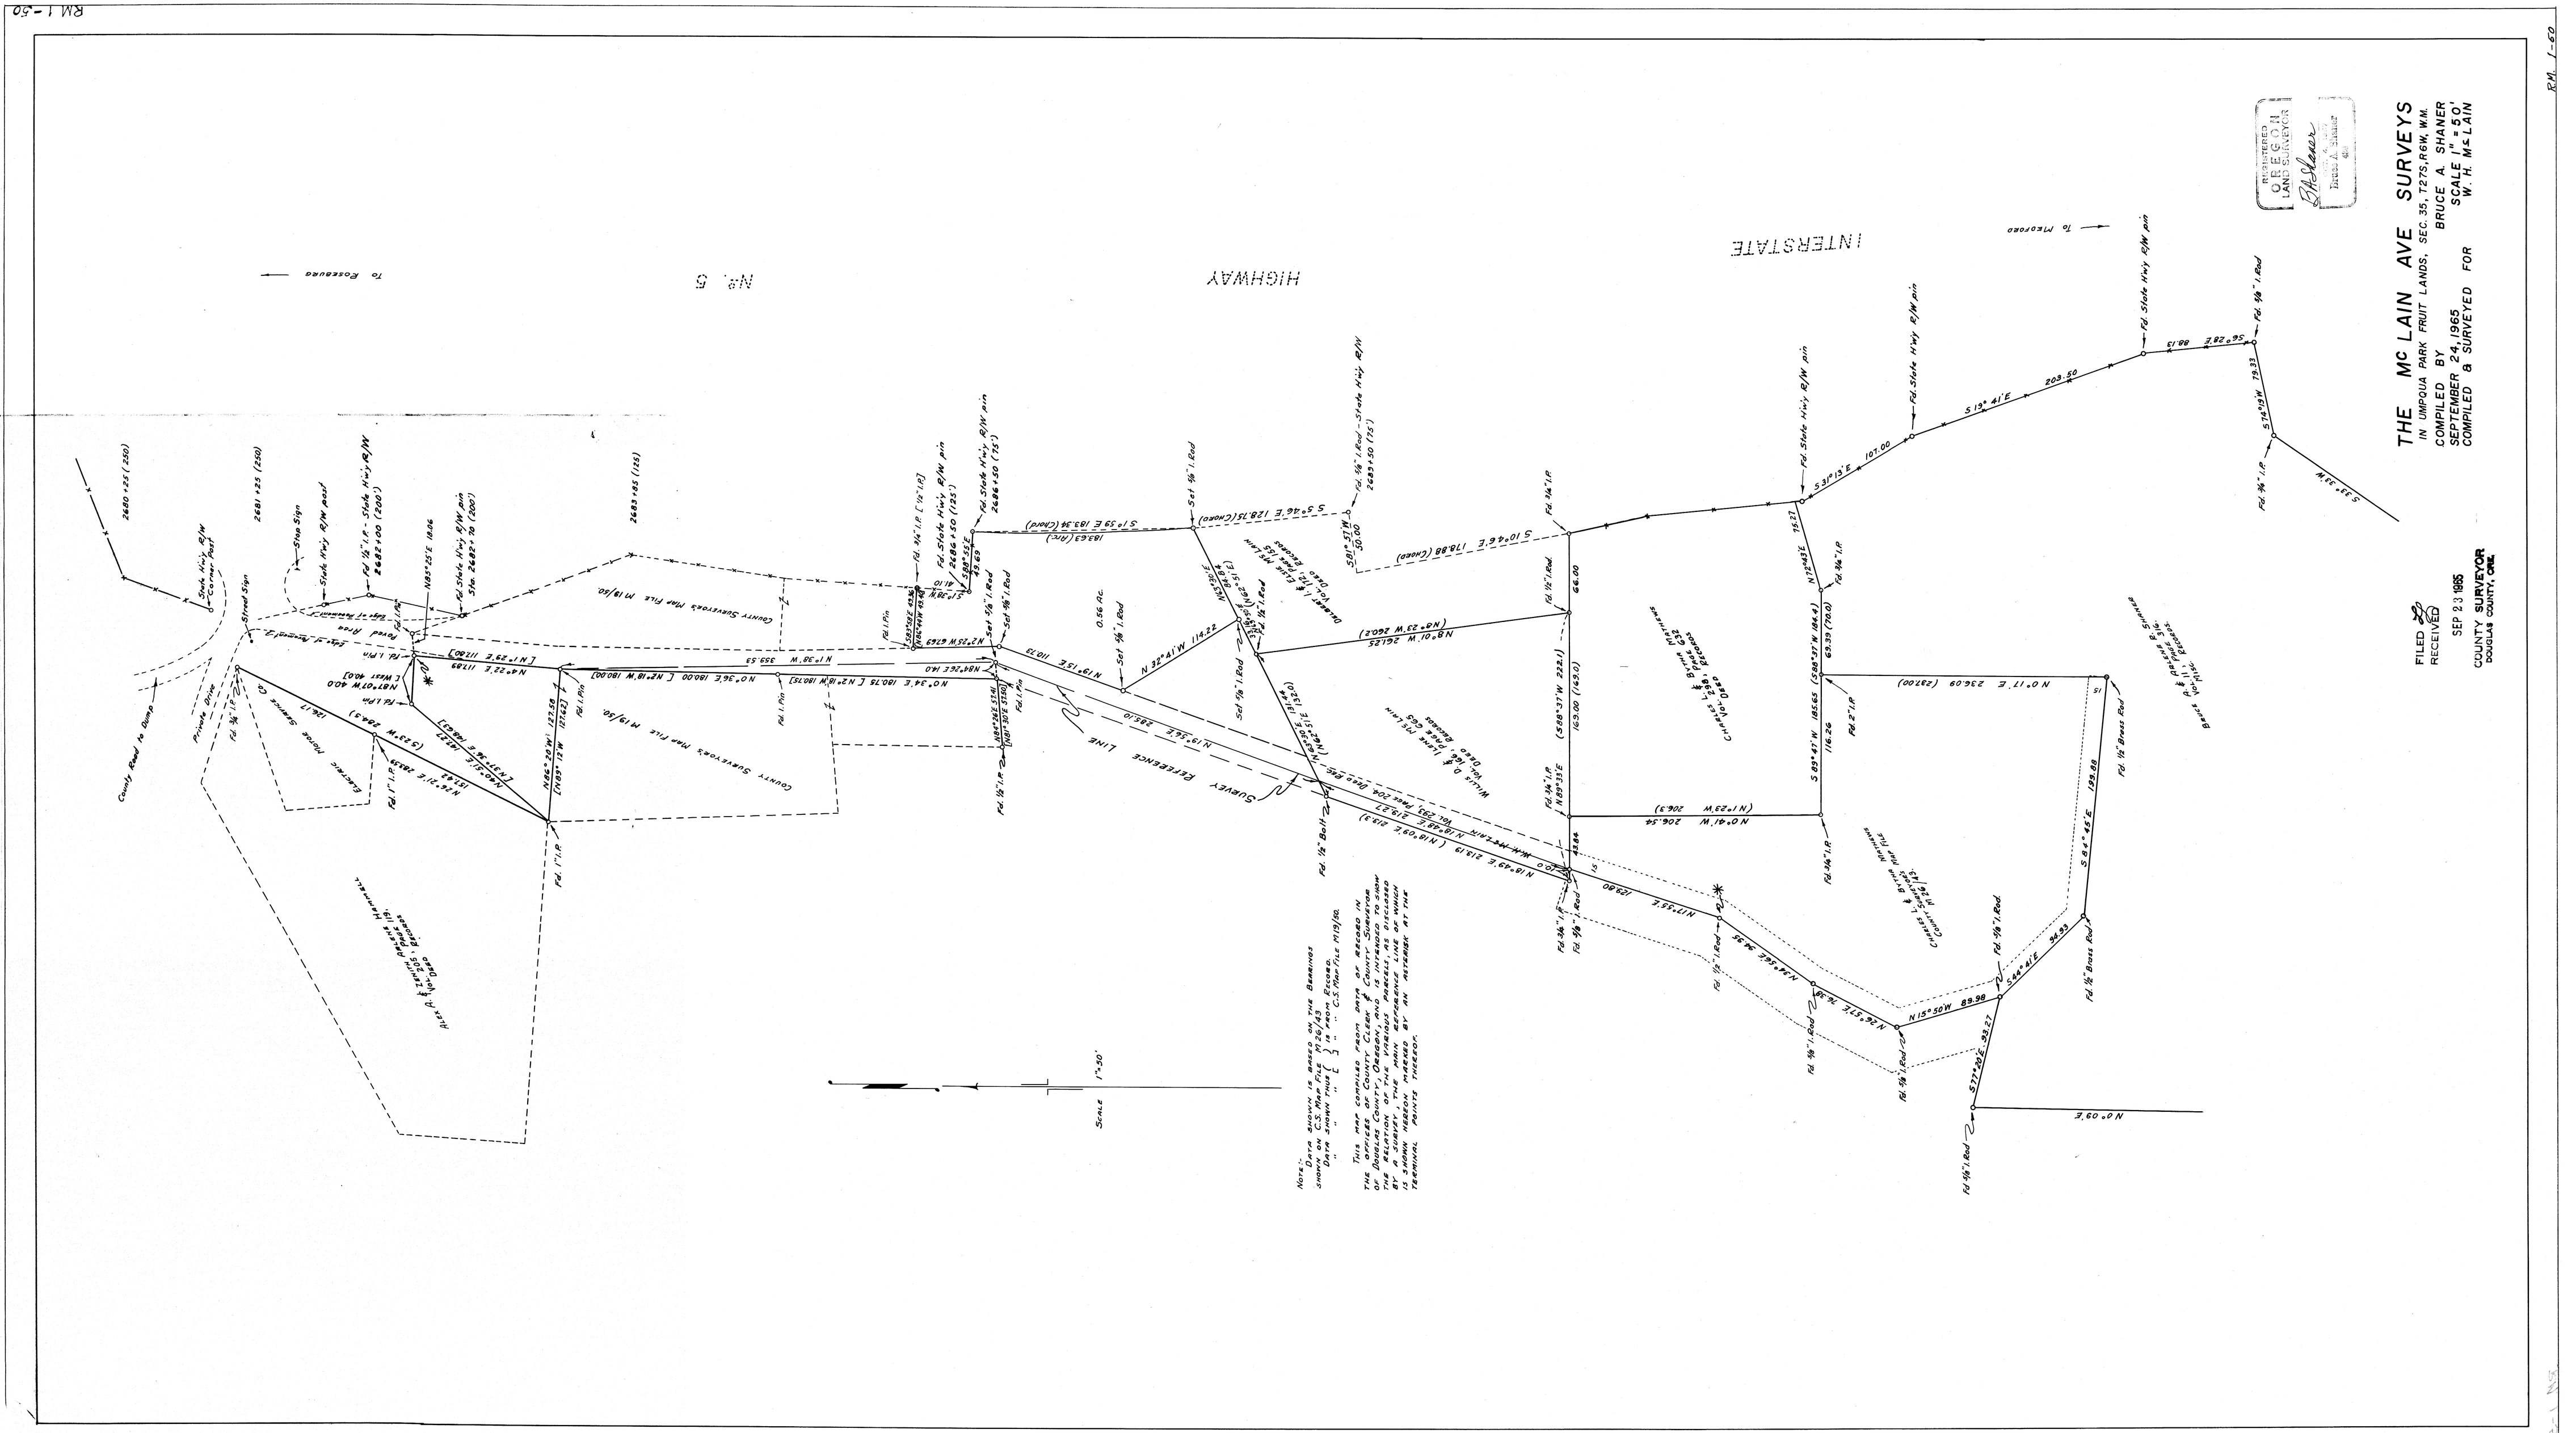
THE Mc LAIN AVE SURVEYS
IN UMPQUA PARK FRUIT LANDS, SEC. 35, T27S, R6W, W.M.
COMPILED BY BRUCE A. SHANER
SEPTEMBER 24, 1965 SCALE 1" = 50'
COMPILED & SURVEYED FOR W. H. McLAIN
REGISTERED OREGON LAND SURVEYOR
FILED RECEIVED
SEP 23 1965
COUNTY SURVEYOR DOUGLAS COUNTY, ORE.
INTERSTATE
HIGHWAY
No. 5
To Roseburg
SURVEY REFERENCE LINE
County Road to Dam
Private Drive
Street Sign
Stop Sign
Electric Power Co.
Electric House
Fd. 1" I.P.
Fd. 1/2" I.P.
Fd. 1/2" Brass Rd.
Fd. 1/2" Bolt
Set 5/8" I.Rod
Fd. State Hwy R/W pin
Fd. State Hwy R/W
Fd. 5/8" I.Rod - State Hwy R/W
Fd. 3/4" I.P.
Fd. 3/4" I.Rod
Fd. 3/4" I.P. - State Hwy R/W
Fd. State Hwy R/W and Corner Post
Sta. 2682+00 (200')
Sta. 2682+75 (200')
2680+25 (-250')
2681+25 (250')
2683+85 (135')
County Surveyors Map File M 19/50
County Surveyors Map File M 19/50
