NE 1/4 SEC 17 T22S R5W WM
NW 1/4 SEC 17 T22S R5W WM

FILED
Date 4-12-2022 By: [illegible]
This survey consists of:
Map: ST HWY 38-028A-F
Narrative:
Corner Rpt:
DOUGLAS COUNTY SURVEYOR

LEGEND	
▲	SET NETWORK POINT
△	FOUND MONUMENT USED AS NETWORK POINT
○	FOUND MONUMENT
⊗	RECORD MONUMENT, NOT FOUND
———	EXISTING RIGHT-OF-WAY
———	PROPERTY LINE
———	SECTION LINE
———	D.L.C. LINE
( )	DATA PER STATE HWY. MAP 38-010
[ ]	DATA PER ODOT ROLL MAP 9B-2-27
G.L.	GOVERNMENT LOT

NOTE:
THE BEARINGS AND COORDINATES SHOWN HEREON ARE BASED ON THE OCRS COTTAGE GROVE-CANYONVILLE ZONE. RECORD BEARINGS AND STATIONING ARE SHOWN IN PARENTHESES OR BRACKETS. ALL RESOLVED CURVE DATA AS SHOWN HEREON IS PER RECORD INFORMATION, UNLESS STATED OTHERWISE.

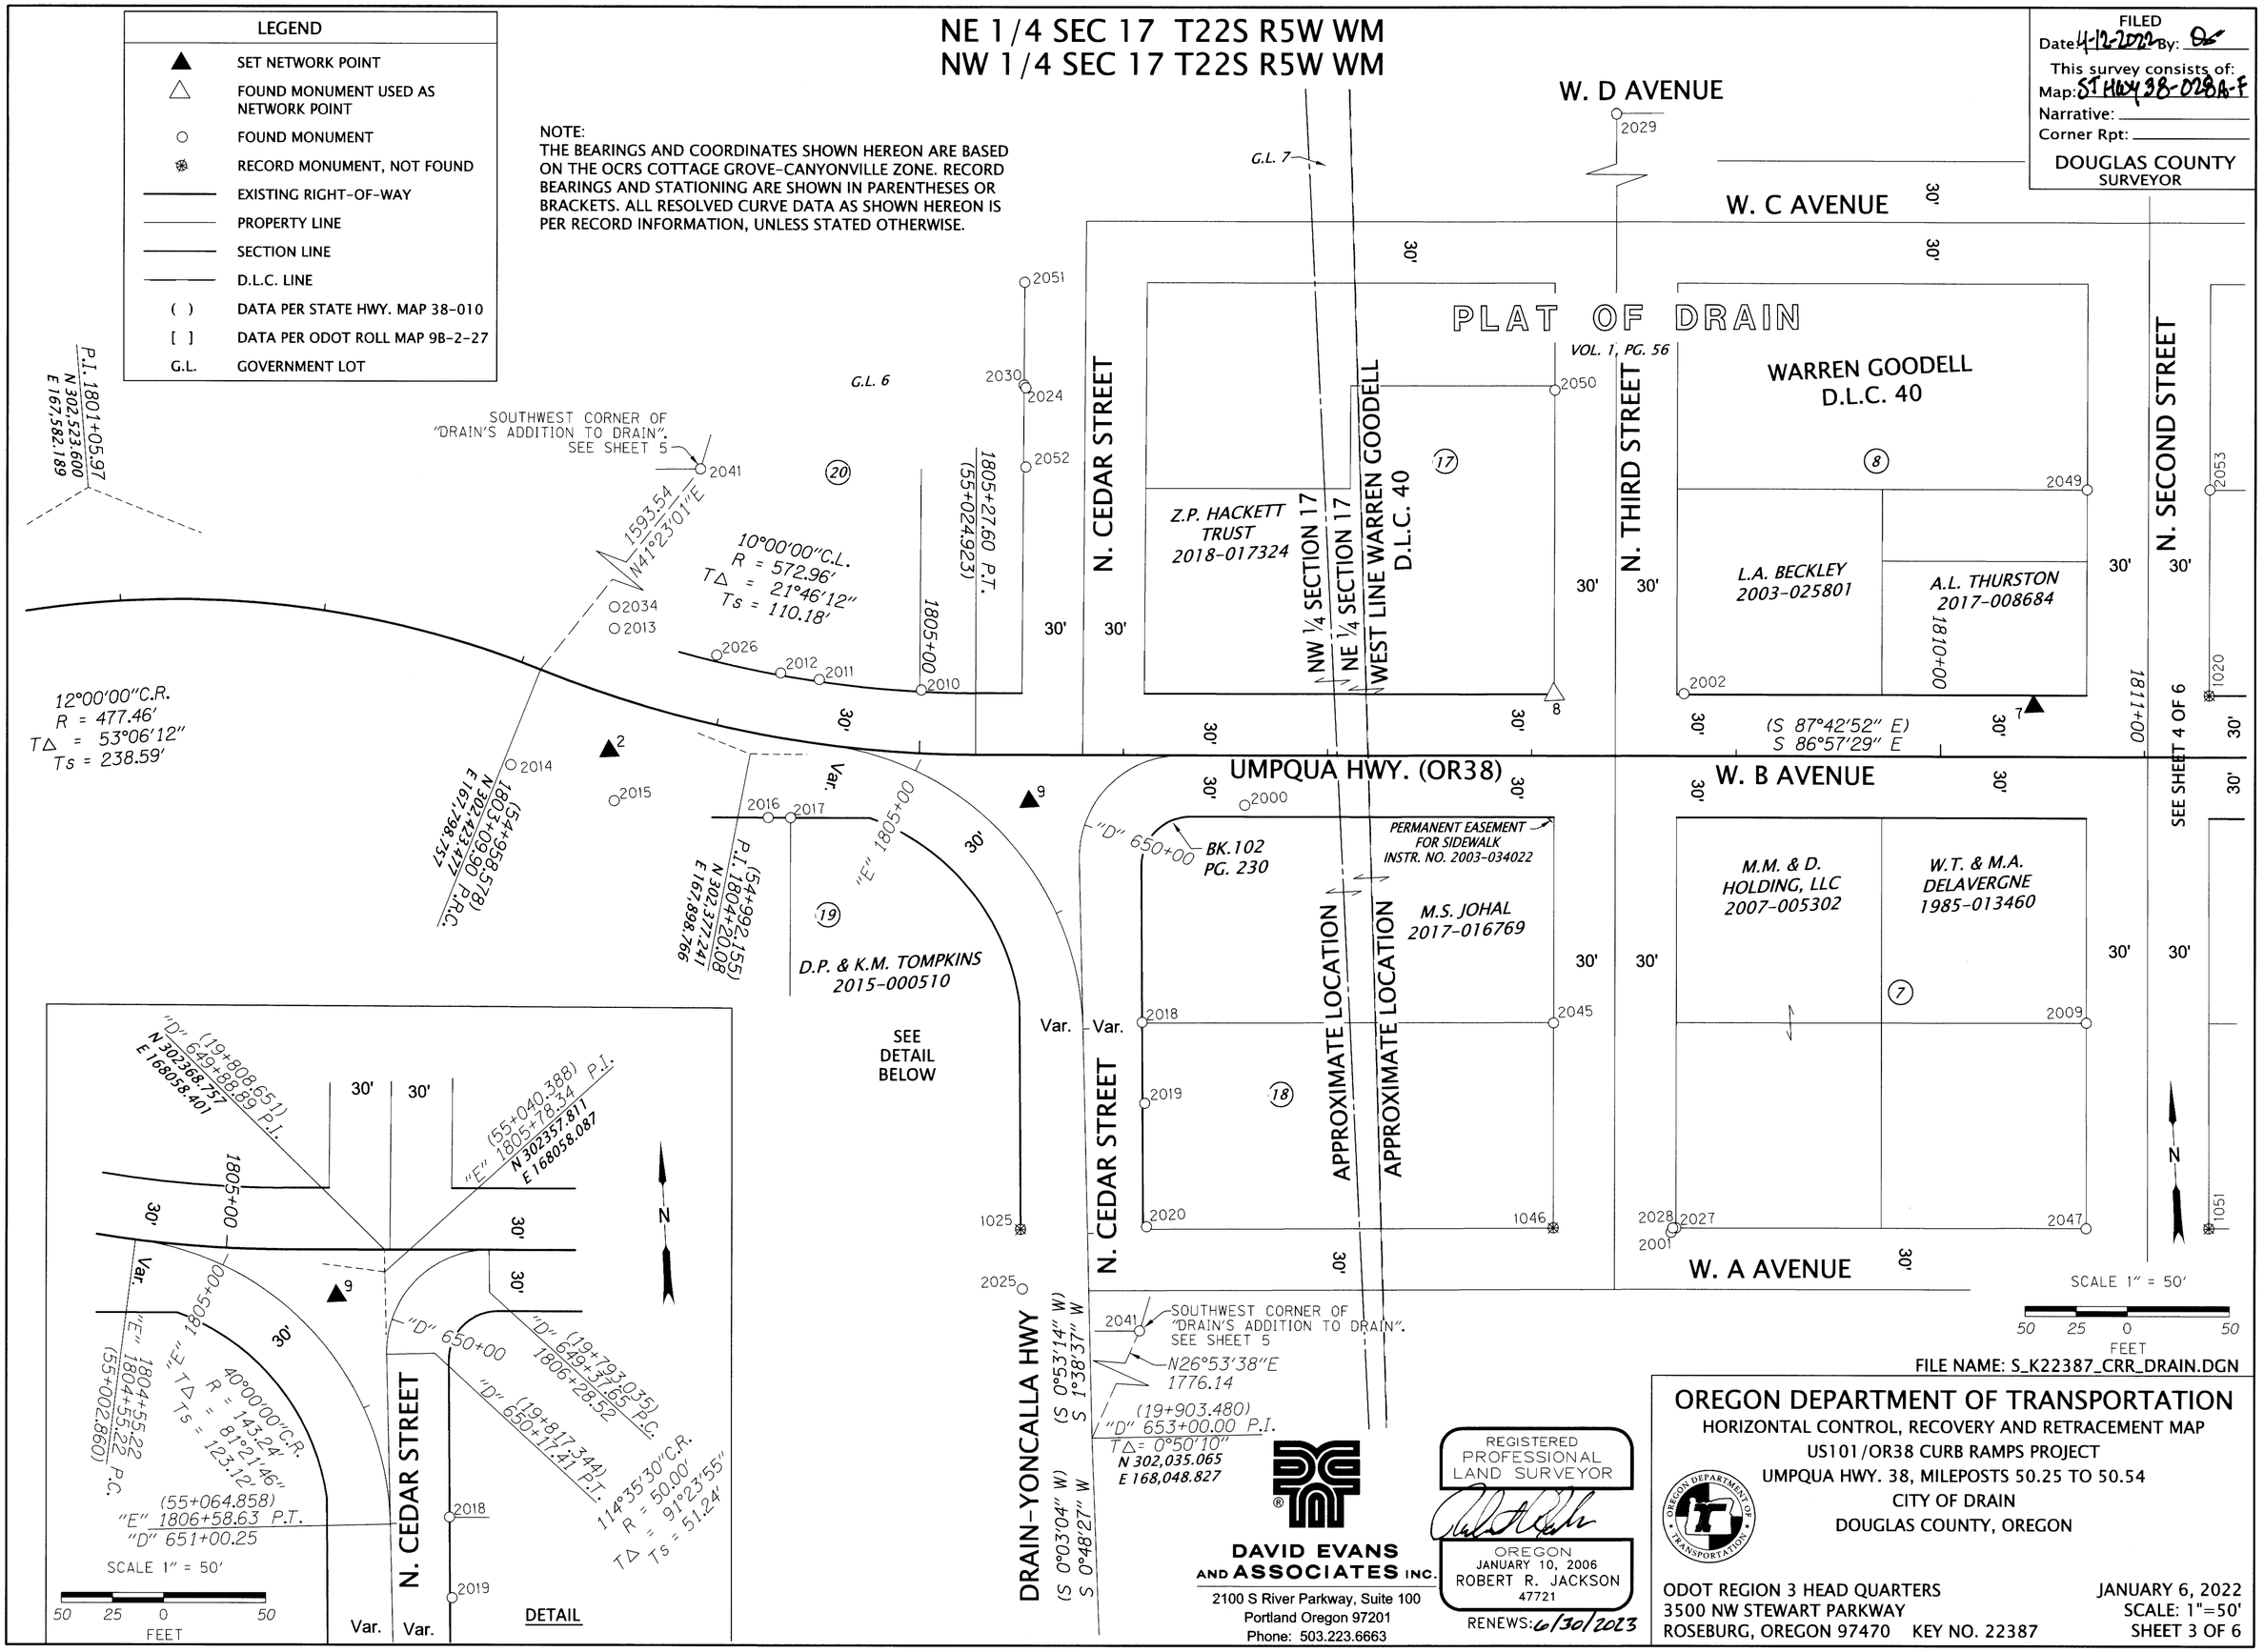

FILE NAME: S_K22387_CRR_DRAIN.DGN

DAVID EVANS AND ASSOCIATES INC.
2100 S River Parkway, Suite 100
Portland Oregon 97201
Phone: 503.223.6663

REGISTERED PROFESSIONAL LAND SURVEYOR
OREGON JANUARY 10, 2006 ROBERT R. JACKSON 47721
RENEWS: 6/30/2023

OREGON DEPARTMENT OF TRANSPORTATION

HORIZONTAL CONTROL, RECOVERY AND RETRACEMENT MAP
US101/OR38 CURB RAMPS PROJECT
UMPQUA HWY. 38, MILEPOSTS 50.25 TO 50.54
CITY OF DRAIN
DOUGLAS COUNTY, OREGON

ODOT REGION 3 HEAD QUARTERS
3500 NW STEWART PARKWAY
ROSEBURG, OREGON 97470 KEY NO. 22387

JANUARY 6, 2022
SCALE: 1"=50'
SHEET 3 OF 6

ST. HWY. 38-028 C