MAP FILE M129-48E

METRIC

SECTION 36, T. 26 S., R. 5 E., SECTION 31, T. 26 S., R. 6 E., AND SECTION 6, T. 27 S., R. 6 E., W. M.

FILED
Date: 6-9-1999 By: JP
This survey consists of: 16 PAGES
Map: M129-48E
Narrative:
Corner Rpt:
DOUGLAS COUNTY SURVEYOR

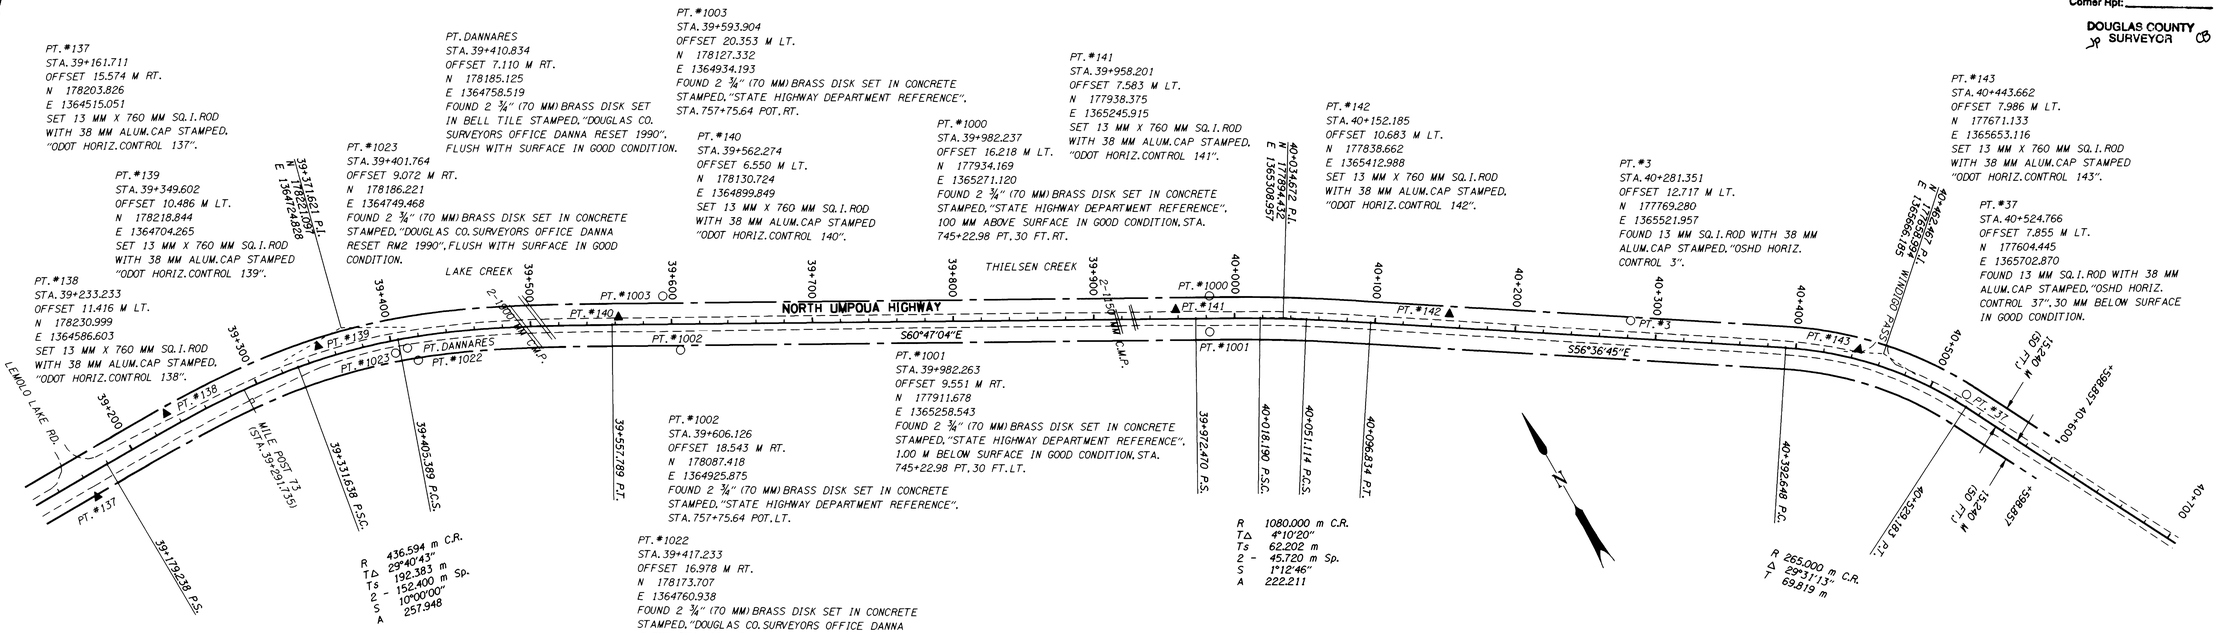

SECTION 6 & 7, T. 27 S., R. 6 E., W. M.

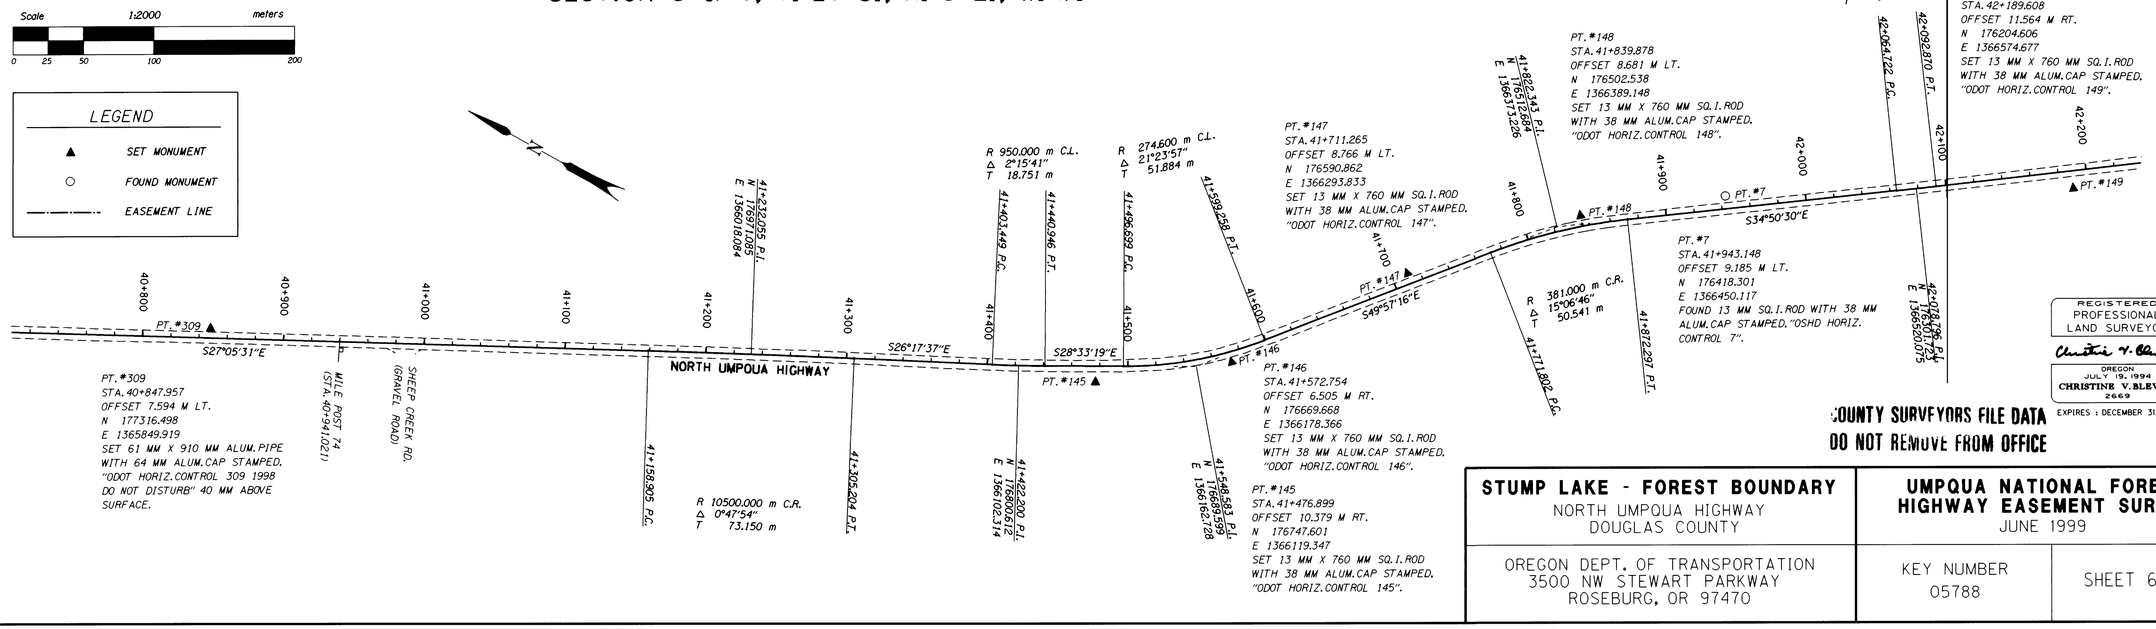

REGISTERED PROFESSIONAL LAND SURVEYOR
Christine V. Blevins
OREGON JULY 19, 1994 CHRISTINE V. BLEVINS 2669
EXPIRES : DECEMBER 31, 1999

COUNTY SURVEYORS FILE DATA
DO NOT REMOVE FROM OFFICE

STUMP LAKE - FOREST BOUNDARY NORTH UMPQUA HIGHWAY DOUGLAS COUNTY	**UMPQUA NATIONAL FOREST HIGHWAY EASEMENT SURVEY** JUNE 1999
OREGON DEPT. OF TRANSPORTATION 3500 NW STEWART PARKWAY ROSEBURG, OR 97470	KEY NUMBER 05788 / SHEET 6 OF 16

ST. HWY. 138-004F

MAP FILE M129-48E