FILED
Date: 5/8/2009 By: JC
This survey consists of:
Map: ST HWY 138-010 A-L
Narrative:
Corner Rpt:
DOUGLAS COUNTY SURVEYOR

SEC. 11, T. 25 S., R. 6 W., W.M.

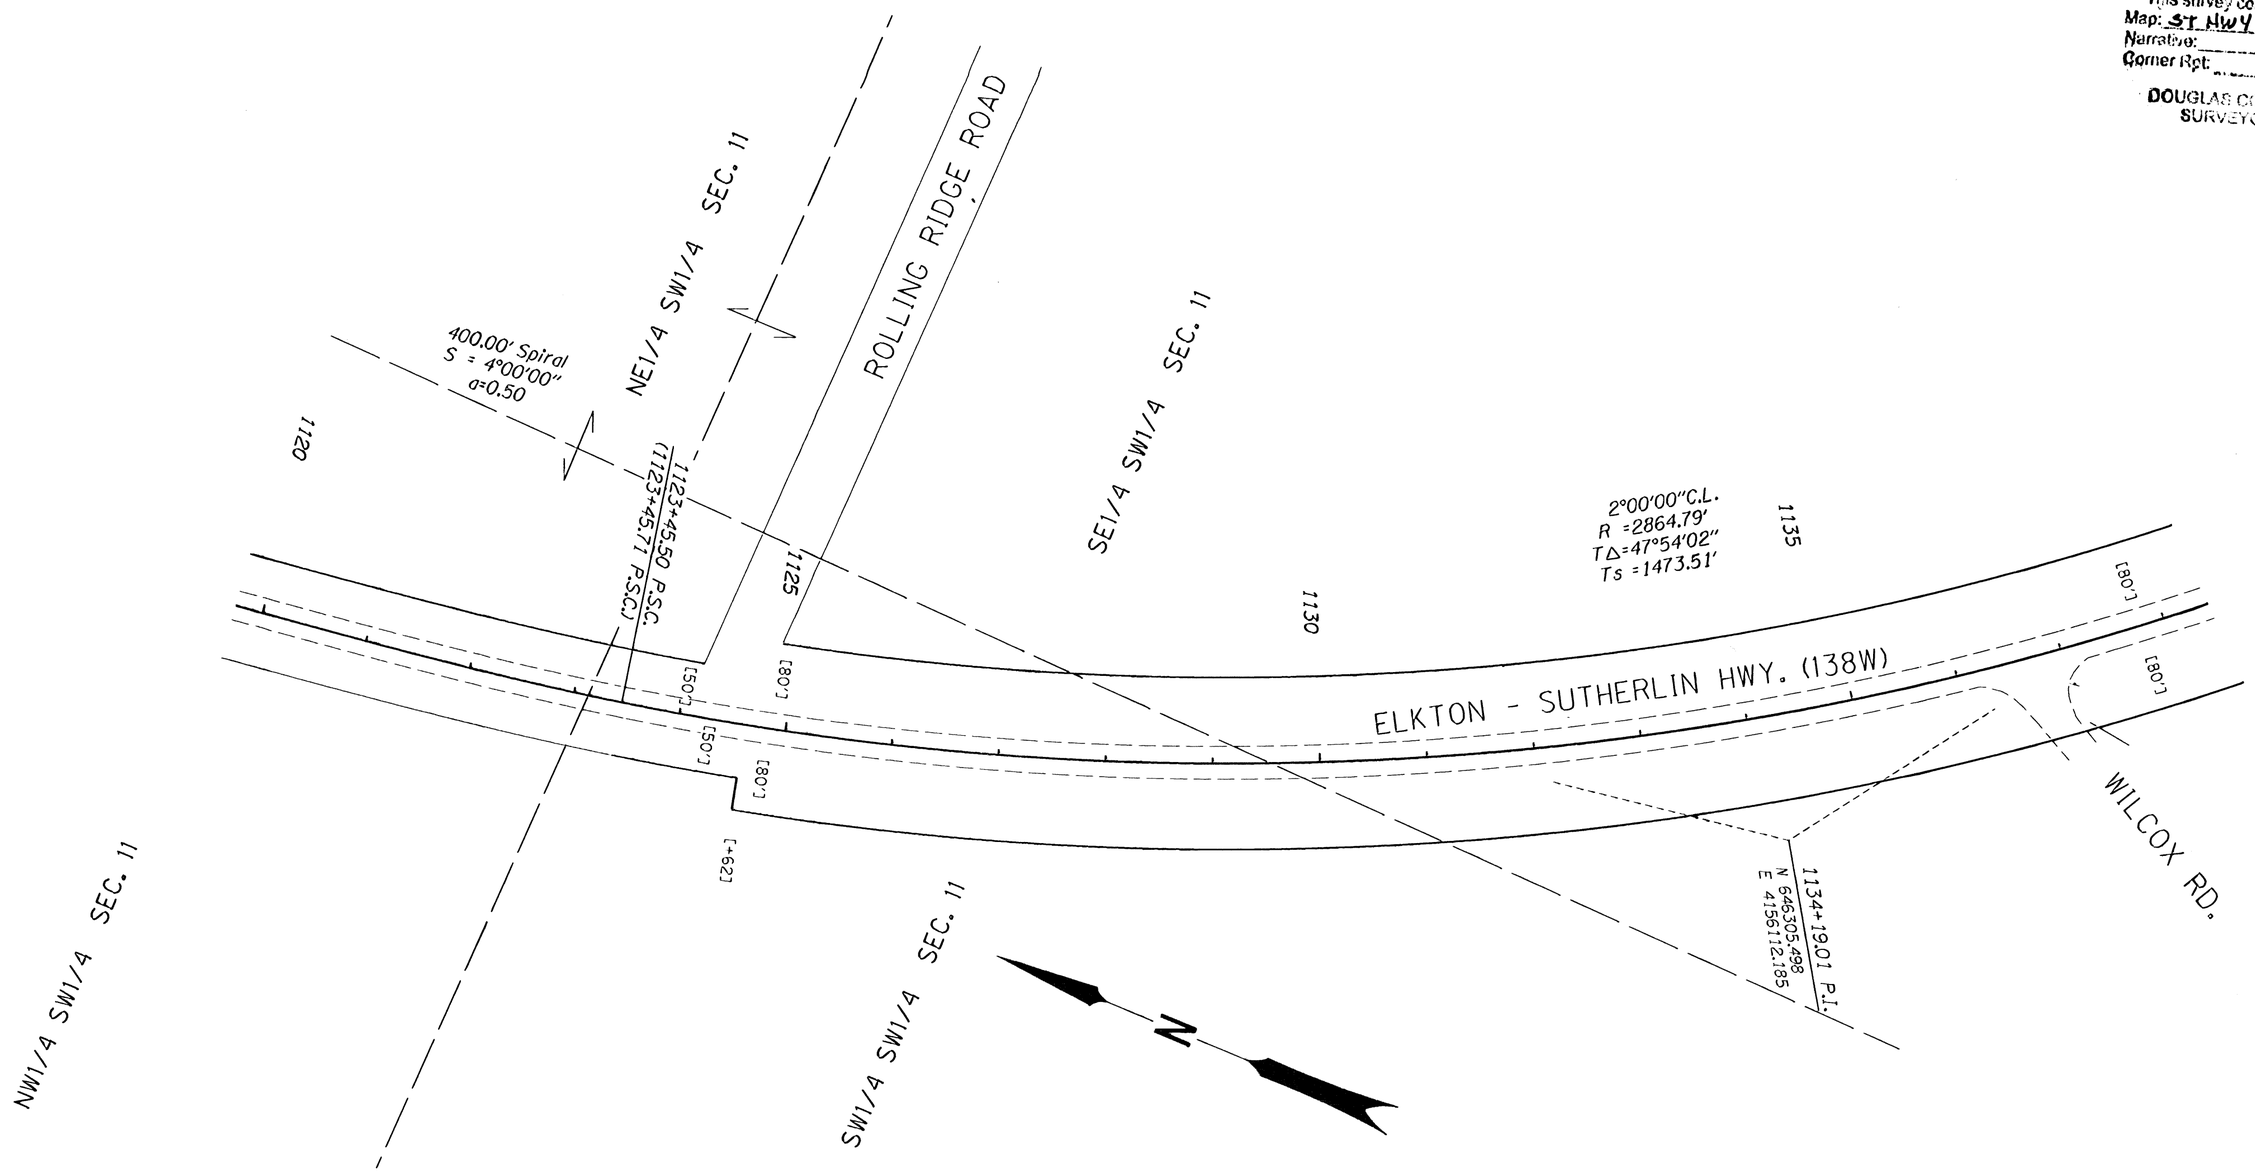

SCALE 1" = 100'

100 50 0 100 200 300
FEET

FOR LINE LEGEND SEE SHEET 1

RECORD DATA

( ) PER ODOT DRG. 6B-24-16

[ ] PER ODOT DRG. 7B-12-4

POINT LEGEND

☆ FOUND GPS STATION

○ FOUND MONUMENT

♦ SET CONTROL POINT

REGISTERED PROFESSIONAL LAND SURVEYOR
OREGON
JULY 11, 2000
JAMES M. STANLEY
49883LS
EXPIRES 06/30/2010

SI FEET

OREGON DEPARTMENT OF TRANSPORTATION

HORIZONTAL CONTROL, RECOVERY AND RETRACEMENT MAP
OR 138: DODGE CR. BRIDGES (#07158 & 07159)
OR 138: CALAPOOIA CR. (ROCHESTER) BRIDGE #07338
ELKTON- SUTHERLIN HWY(138W)
DOUGLAS COUNTY
FILE: 15970RW.DGN

FOR ODOT REGION 3
3500 NW. STEWART PKWY.
ROSEBURG, OR. 97470

MAY 6, 2009
SCALE 1" =100'
SHEET 6 OF 12

ST. HWY. 138-010 F