SW 1/4 SEC. 26, T. 33 S., R. 6 W., W.M.
NW 1/4 SEC. 35, T. 33 S., R. 6 W., W.M.
NE 1/4 SEC. 35, T. 33 S., R. 6 W., W.M.

COUNTY SURVEYORS FILE DATA
DO NOT REMOVE FROM OFFICE

FILED
Date: 10/19/2010 By: JC
This survey consists of
Map: ST HWY
Narrative: I-5 - 024
Corner Rpt: A-GG2
DOUGLAS COUNTY SURVEYOR

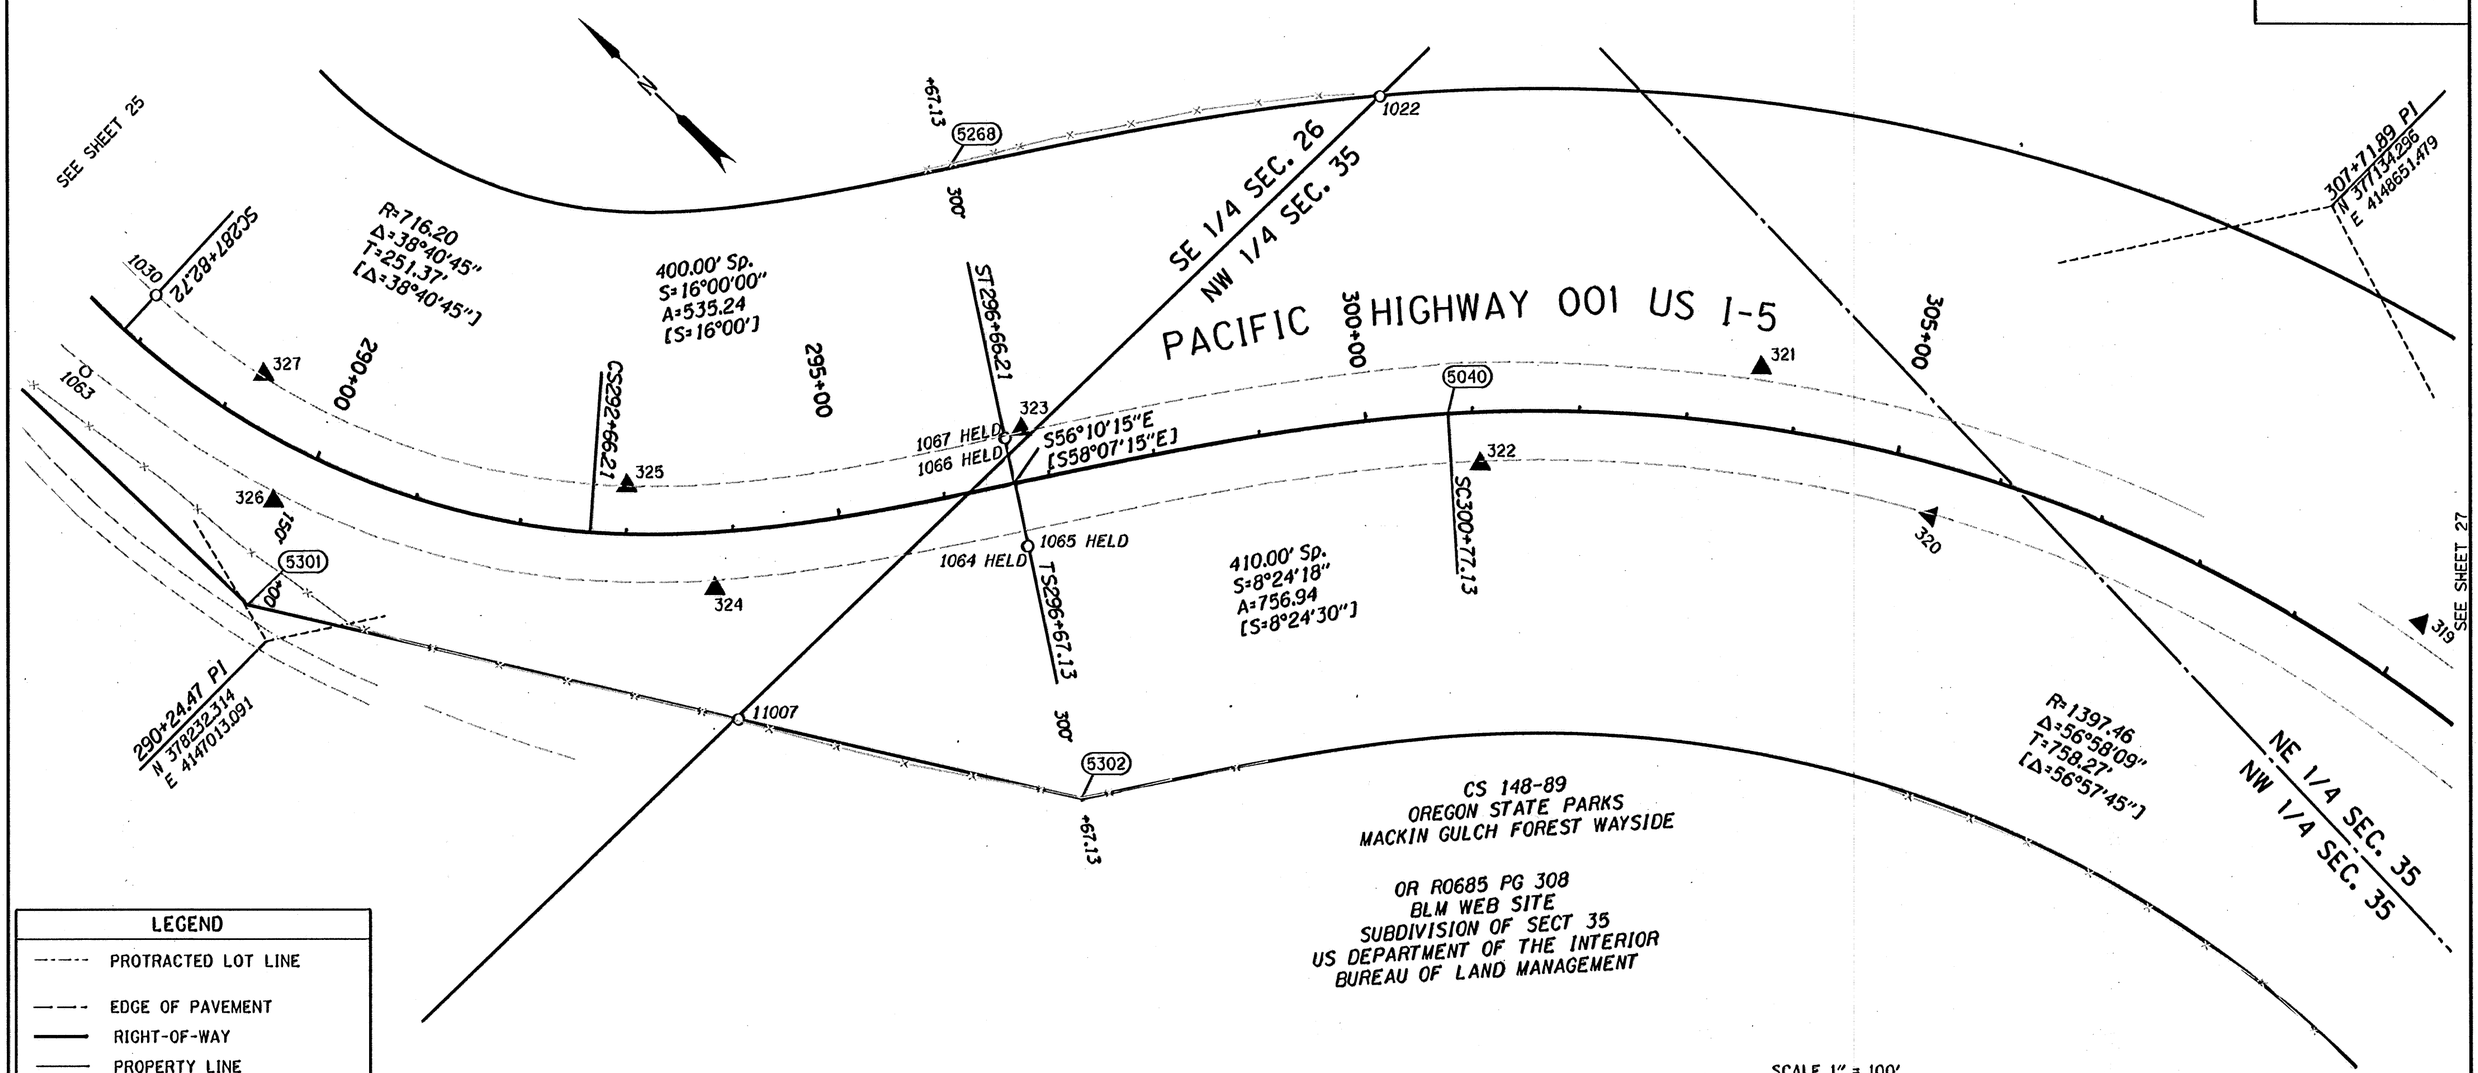

LEGEND	
------	PROTRACTED LOT LINE
— — —	EDGE OF PAVEMENT
———	RIGHT-OF-WAY
———	PROPERTY LINE
(1234)	COMPUTED R/W POINT
★	SET GPS POINT
▲	SET NETWORK POINT
O	FOUND MONUMENT
[ ]	RECORD DATA [08-29-21]

SCALE 1" = 100'
100 50 0 100
FEET

W/=WITH, IP=IRON PIPE, IR=IRON ROD, YPC=YELLOW PLASTIC CAP, DRG=ODOT DRAWING B=BOOK P=PAGE
CSNI= COUNTY SURVEY NOT IDENTIFIED

RECOVERED MONUMENTS AND COMPUTED POINTS LIST

PT. NO.	LDP NORTHING	LDP EASTING	STATION	OFFSET	DATE	DESCRIPTION & REFERENCE DOCUMENTS
1022	377841.65	4148102.77	300+39.43	299.30 LT	12/15/2009	FOUND 5/8" IR W/ YPC, "OREGON STATE PARKS", UP 0.3', CS 100-089, CS 148-089
1030	378531.20	4147172.27	287+82.60	43.93 LT	01/14/2010	FOUND 2" ALUMINUM CAP, CS 077-97
1063	378528.69	4147075.31	287+82.60	53.06 RT	01/26/2010	FOUND 2" ALUMINUM CAP, "STA 287+82.64, 53.00' RT", CS 077-97
1064	377785.10	4147572.47	296+65.96	60.08 RT	01/26/2010	FOUND 2" ALUMINUM CAP, "STA 296+66.13, 60.00' RT", CS 077-97 HELD
1065	377784.57	4147573.23	296+66.89	60.1 RT	01/26/2010	FOUND 2" ALUMINUM CAP, "STA 296+67.05, 60.00' RT", CS 077-97 HELD
1066	377870.66	4147629.84	296+65.98	42.93 LT	01/26/2010	FOUND 2" ALUMINUM CAP, "STA 296+66.13, 43.00' LT", CS 077-97 HELD
1067	377870.13	4147630.62	296+66.93	42.92 LT	01/26/2010	FOUND 2" ALUMINUM CAP, "STA 296+67.05, 43.00' LT", CS 077-97 HELD
5040	377589.96	4147935.61	300+77.13	0.00		CALCULATED MONUMENT
5268	378083.57	4147773.91	296+67.13	300.00 LT		CALCULATED MONUMENT
5301	378268.38	4147024.69	290+00.00	150.00 RT		CALCULATED MONUMENT
5302	377585.15	4147439.88	296+67.13	300.00 RT		CALCULATED MONUMENT
11007	377866.02	4147269.36	293+91.63	175.15 RT	01/04/2010	FOUND 5/8" X 30" IR W/ YPC "OREGON STATE PARKS", UP 0.3',CS 148-089

THIS IS TO CERTIFY THAT THIS MAP WAS PREPARED USING HP DESIGNJET 1055CM, BLACK C4820a INK ON HP MATTE FILM #51642B.

ODOT

FILE NAME: 16763RET.DGN

DAVID EVANS AND ASSOCIATES INC.
530 CENTER STREET NE, SUITE 605
SALEM OREGON 97301
PHONE: 503.361.8635

REGISTERED PROFESSIONAL LAND SURVEYOR
Jon K. Broadwater
OREGON
JULY 11, 2006
JON KENNETH BROADWATER
61360LS
EXPIRES: 12/31/2011

OREGON DEPARTMENT OF TRANSPORTATION

HORIZONTAL CONTROL, RECOVERY, AND RETRACEMENT SURVEY
I-5: JUMPOFF JOE-GLENDALE PAVING AND CLIMBING LANES
GLENDALE TO SUNNY VALLEY
JOSEPHINE AND DOUGLAS COUNTIES

ODOT REGION 3 WHITE CITY
100 ANTELOPE ROAD
WHITE CITY, OREGON 97503

SEPTEMBER 28, 2010
SCALE: 1" = 100'
SHEET 26 OF 33

Josephine Co.

ST. HWY. I5 -024 Z