OREGON STATE HIGHWAY DIVISION

SAWYERS RAPIDS-ELKTON SLIDE SECTION

UMPQUA HIGHWAY

DOUGLAS COUNTY

Scale: 1"=100' Feb., 1973

BEARINGS BASED ON RESOLUTION ℄
PORTION OF DRG. NO. 1B-22-23

Access Control Line _____ - _____ -

'Set Pin' Indicates Set ⅝"x30" Capped Iron Pin

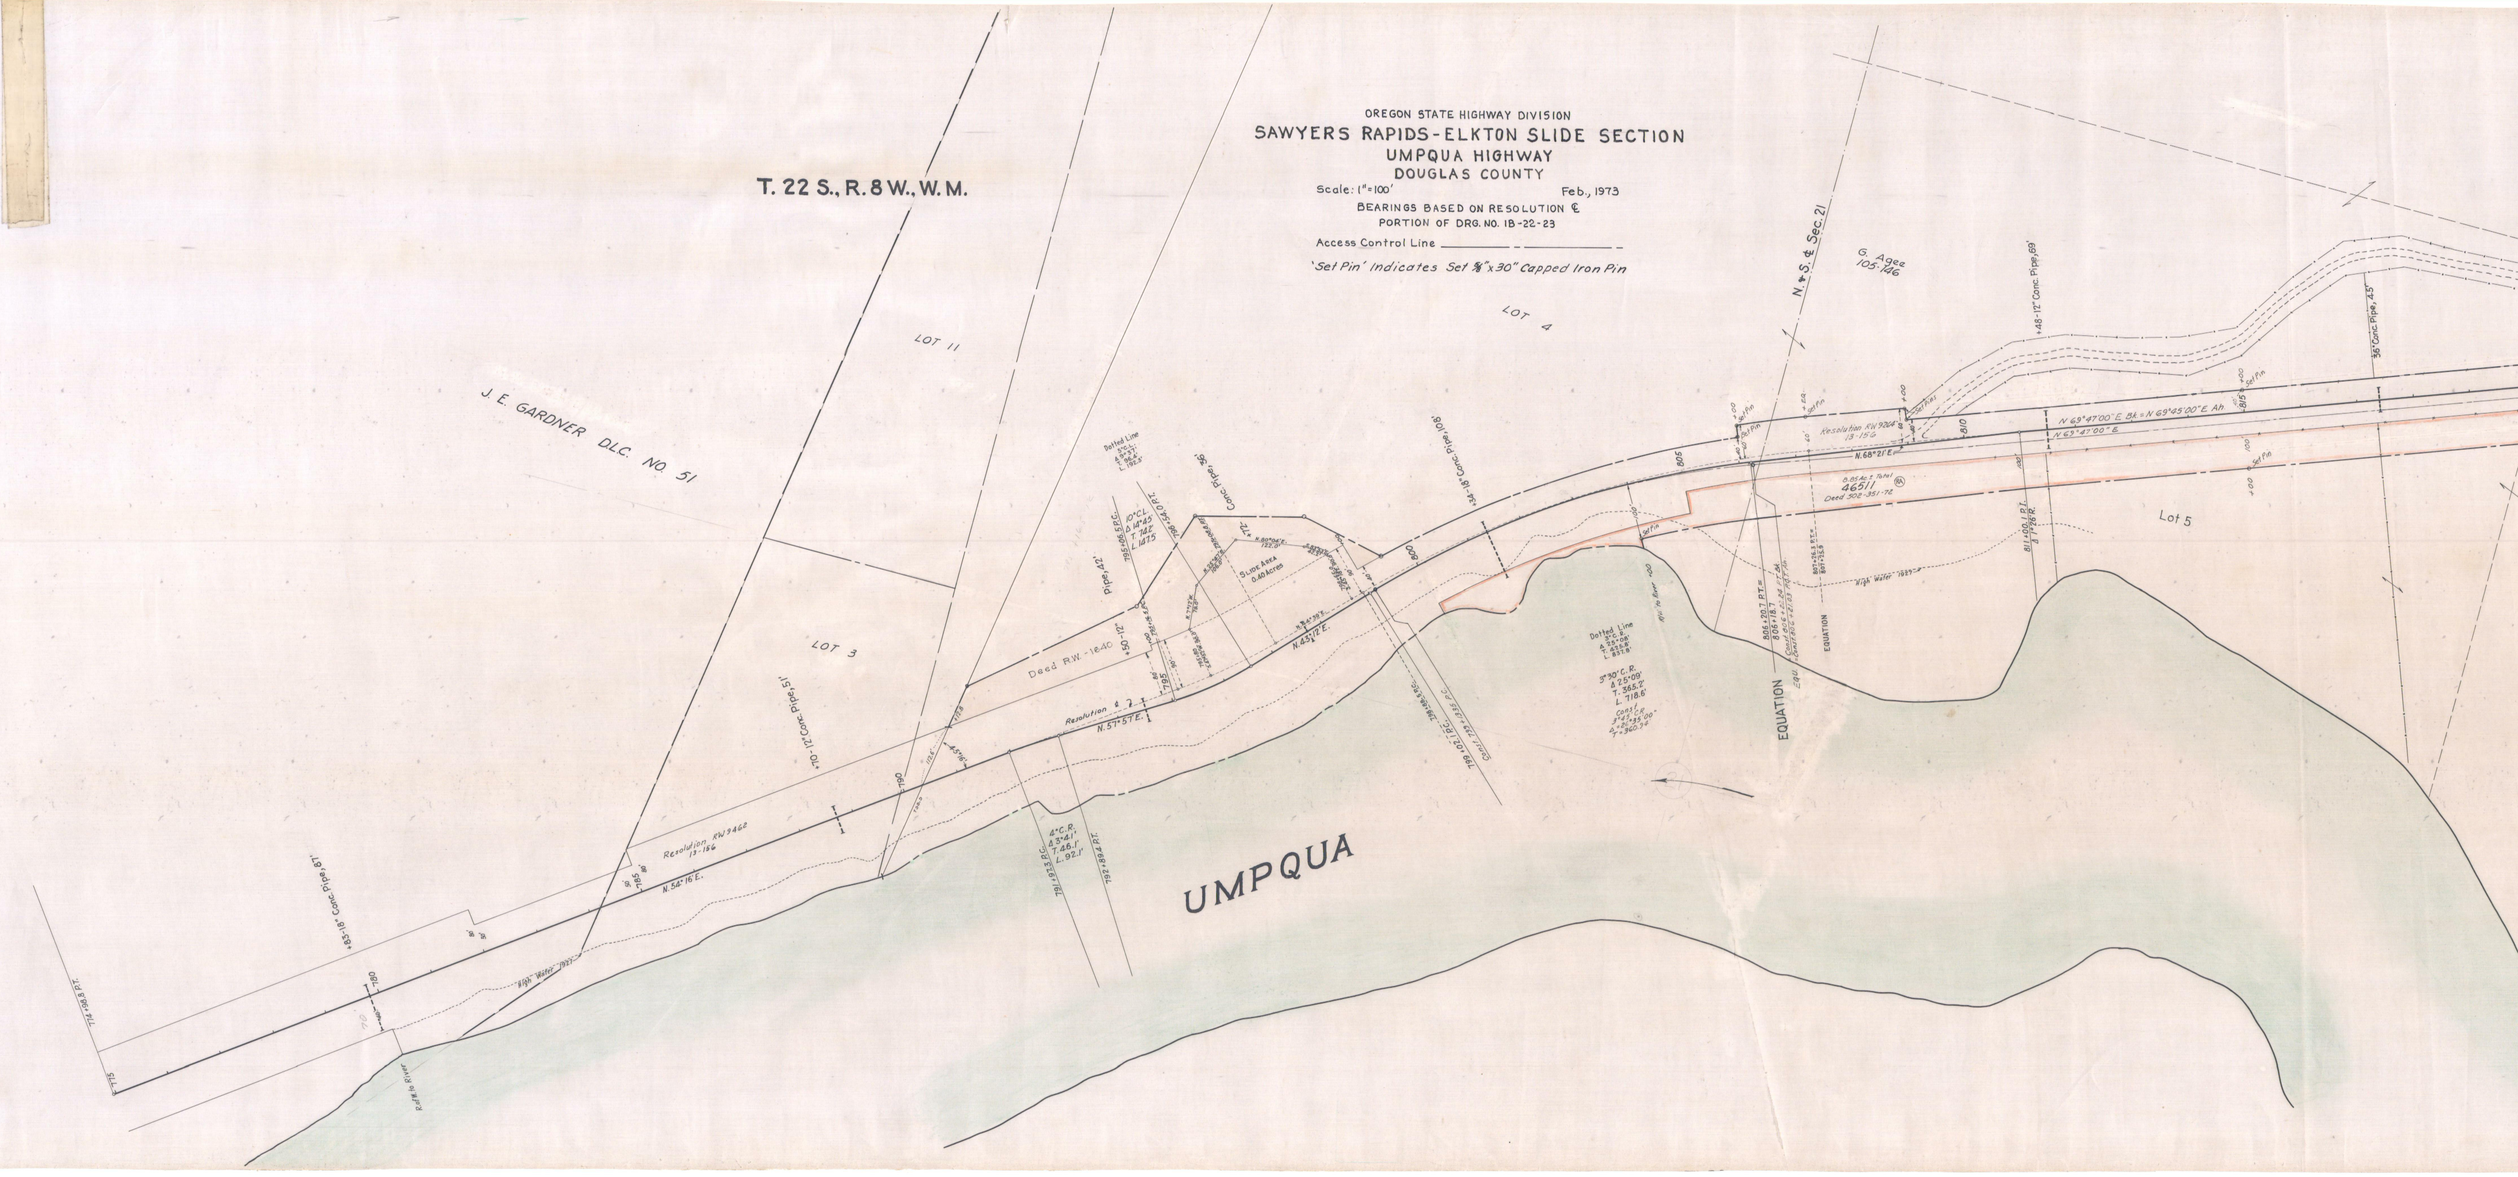
T. 22 S., R. 8 W., W.M.
J. E. GARDNER D.L.C. NO. 51
LOT 11
LOT 3
LOT 4
Lot 5
N. & S. ℄ Sec. 21
G. Agee 105-146
UMPQUA
EQUATION
Deed R.W. 1640
Resolution R.W. 9466 13-156
Resolution R.W. 9264 13-152
N 69°47'00" E Bk = N 69°45'20" E Ah
N 69°47'00" E
N 68°21' E
N 58°16' E
N 51°57' E
N 45°12' E
High Water 1937
Slope Area 0.40 Acres
Dotted Line
Set Pin
Set Pin
Set Pin