1R-1-1708

R.W. Dept # 4529

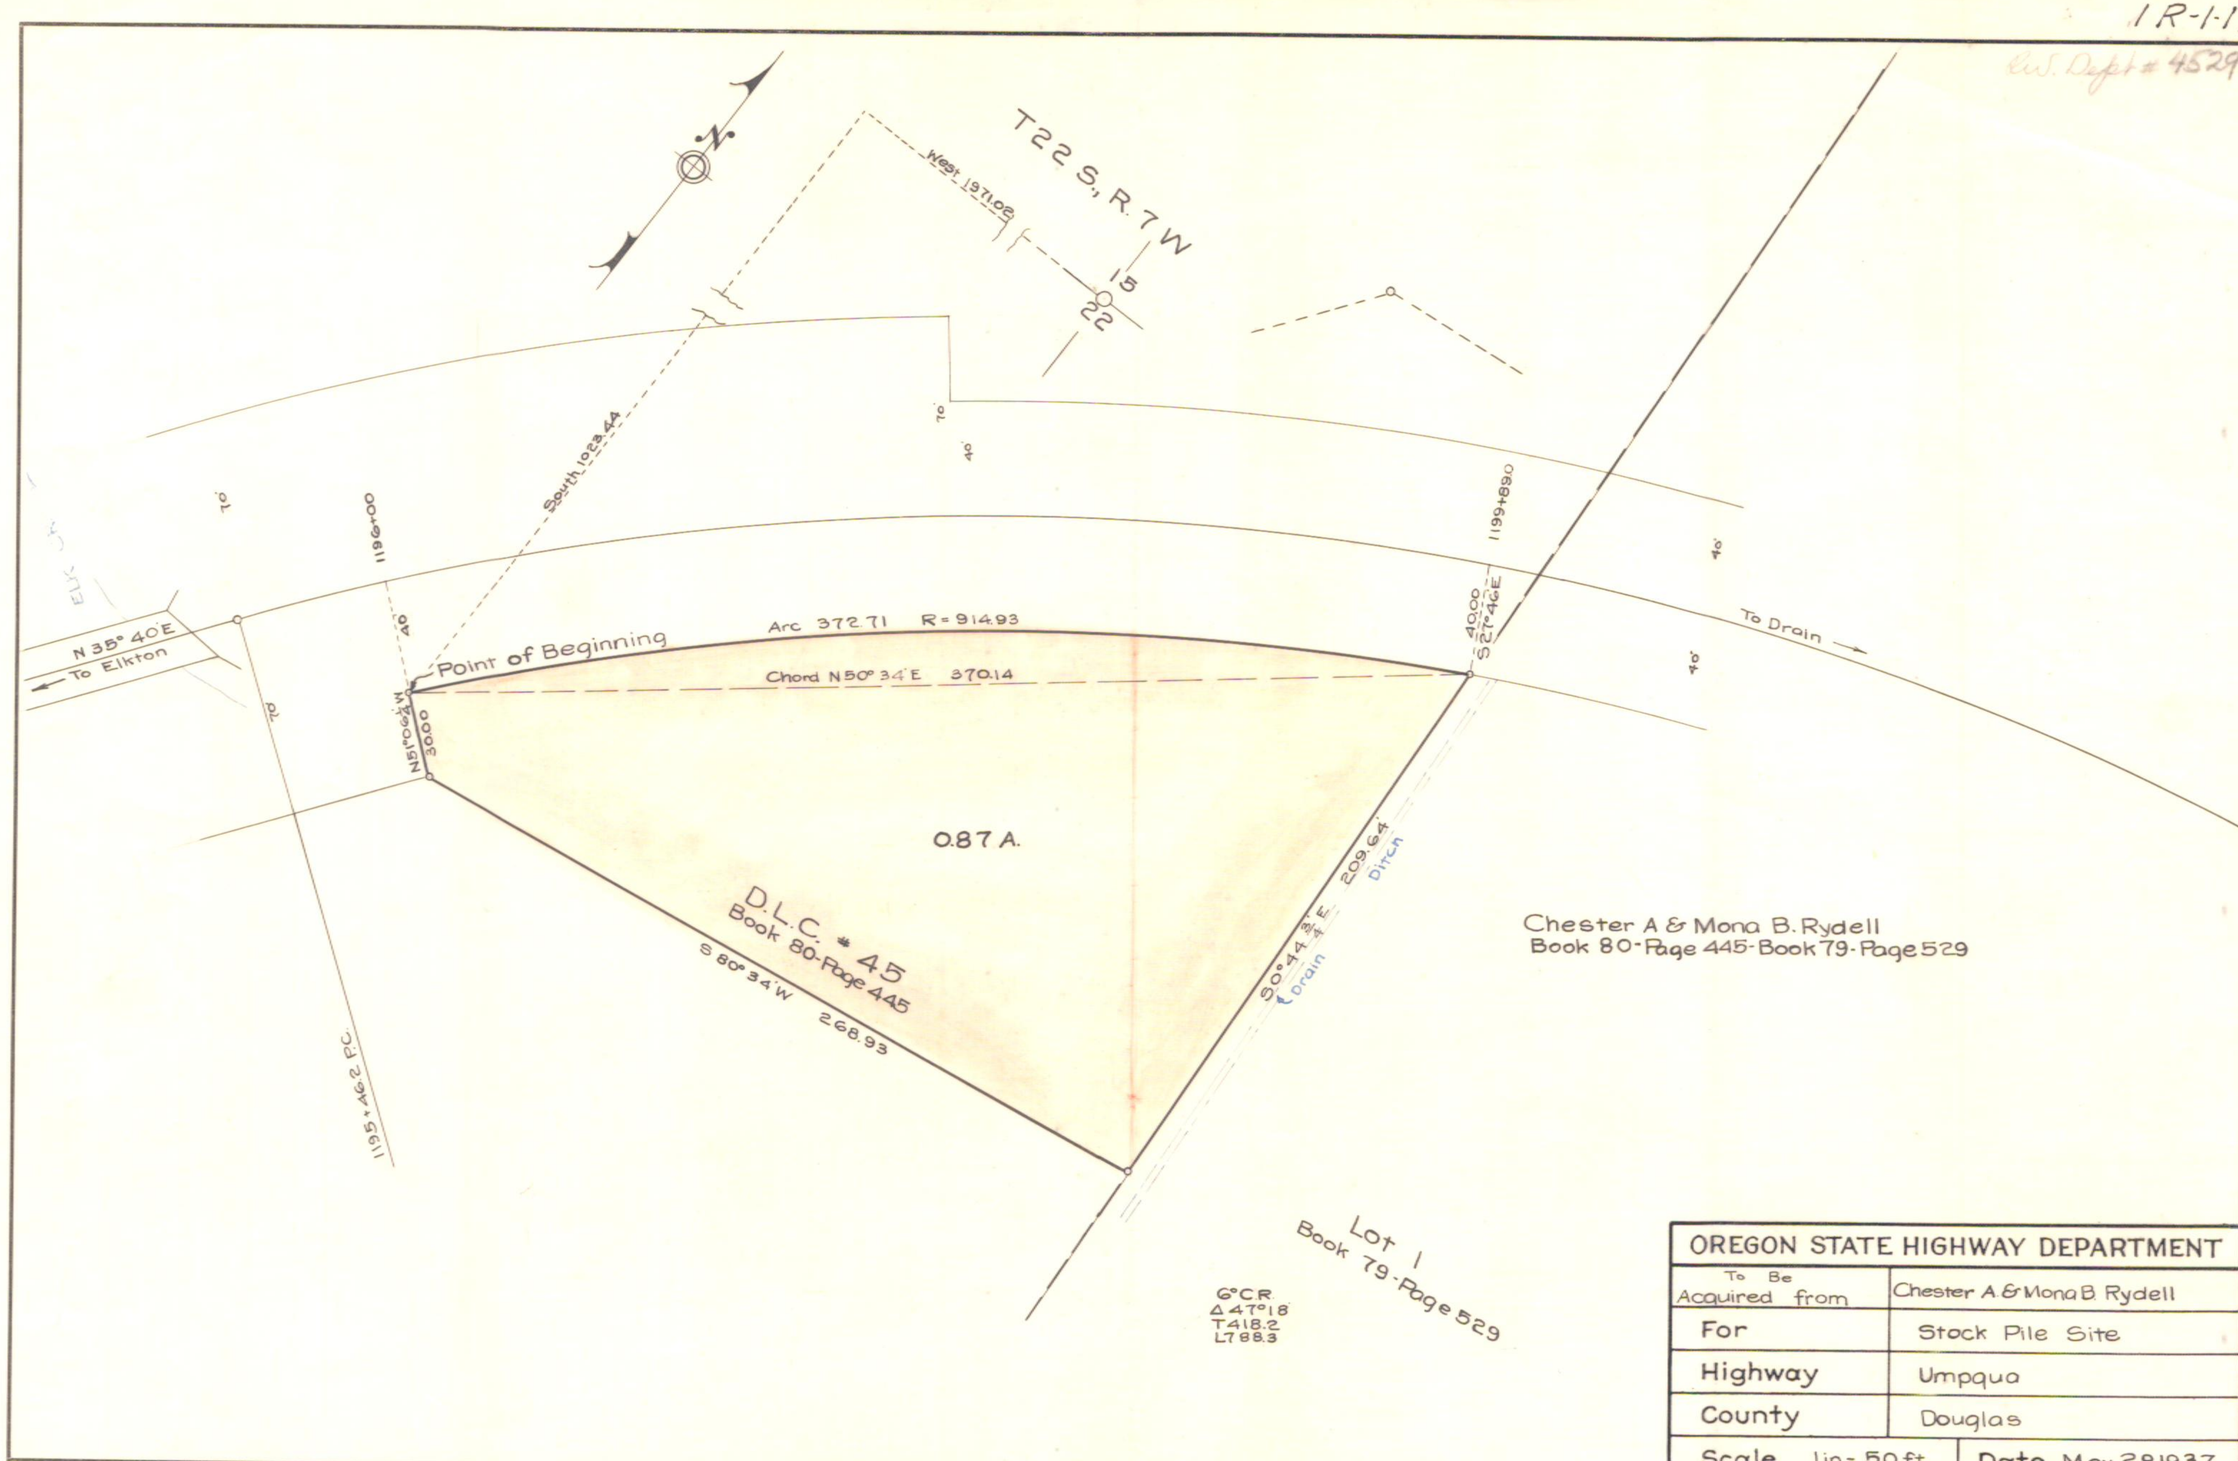

OREGON STATE HIGHWAY DEPARTMENT	
To Be Acquired from	Chester A & Mona B. Rydell
For	Stock Pile Site
Highway	Umpqua
County	Douglas
Scale 1 in = 50 ft.	Date May 28, 1937

400 4B-16-12

22 (6)