1R-2-632

6172

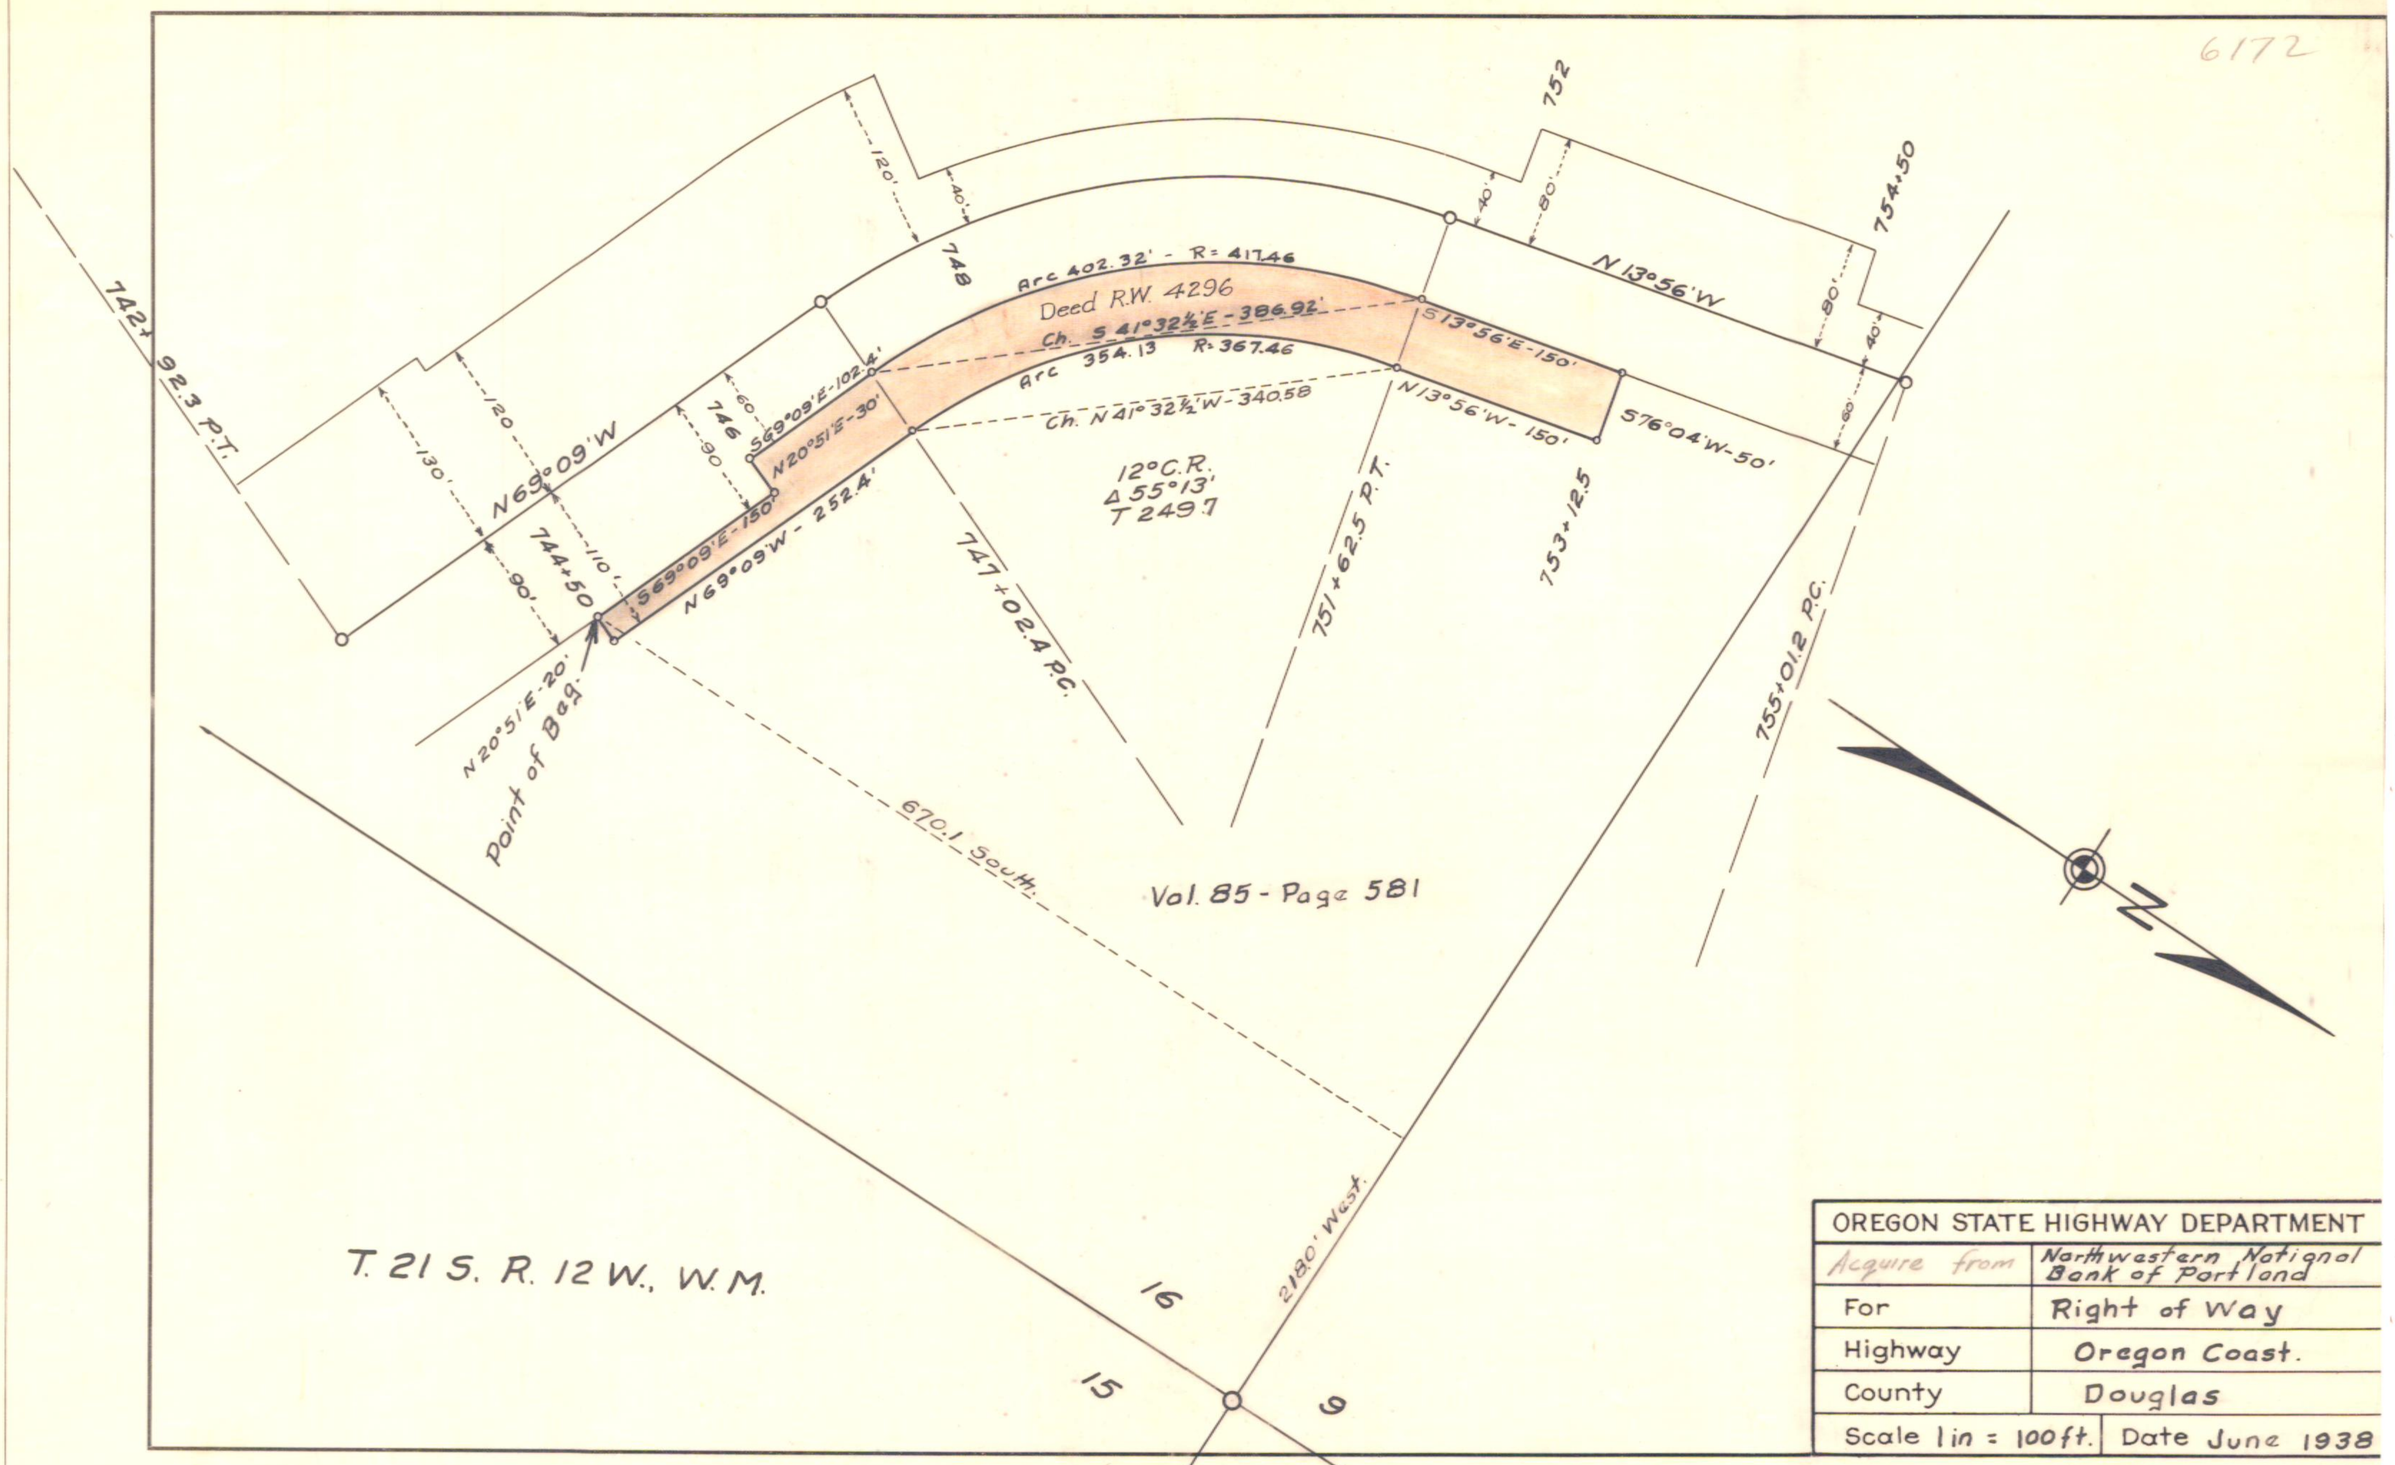

T. 21 S. R. 12 W., W.M.

OREGON STATE HIGHWAY DEPARTMENT	
Acquire from	Northwestern National Bank of Portland
For	Right of Way
Highway	Oregon Coast.
County	Douglas
Scale 1 in = 100 ft.	Date June 1938

(4B-26-2)
400' Map

9

K & E CO., N. Y.