IR-2-1201

9643

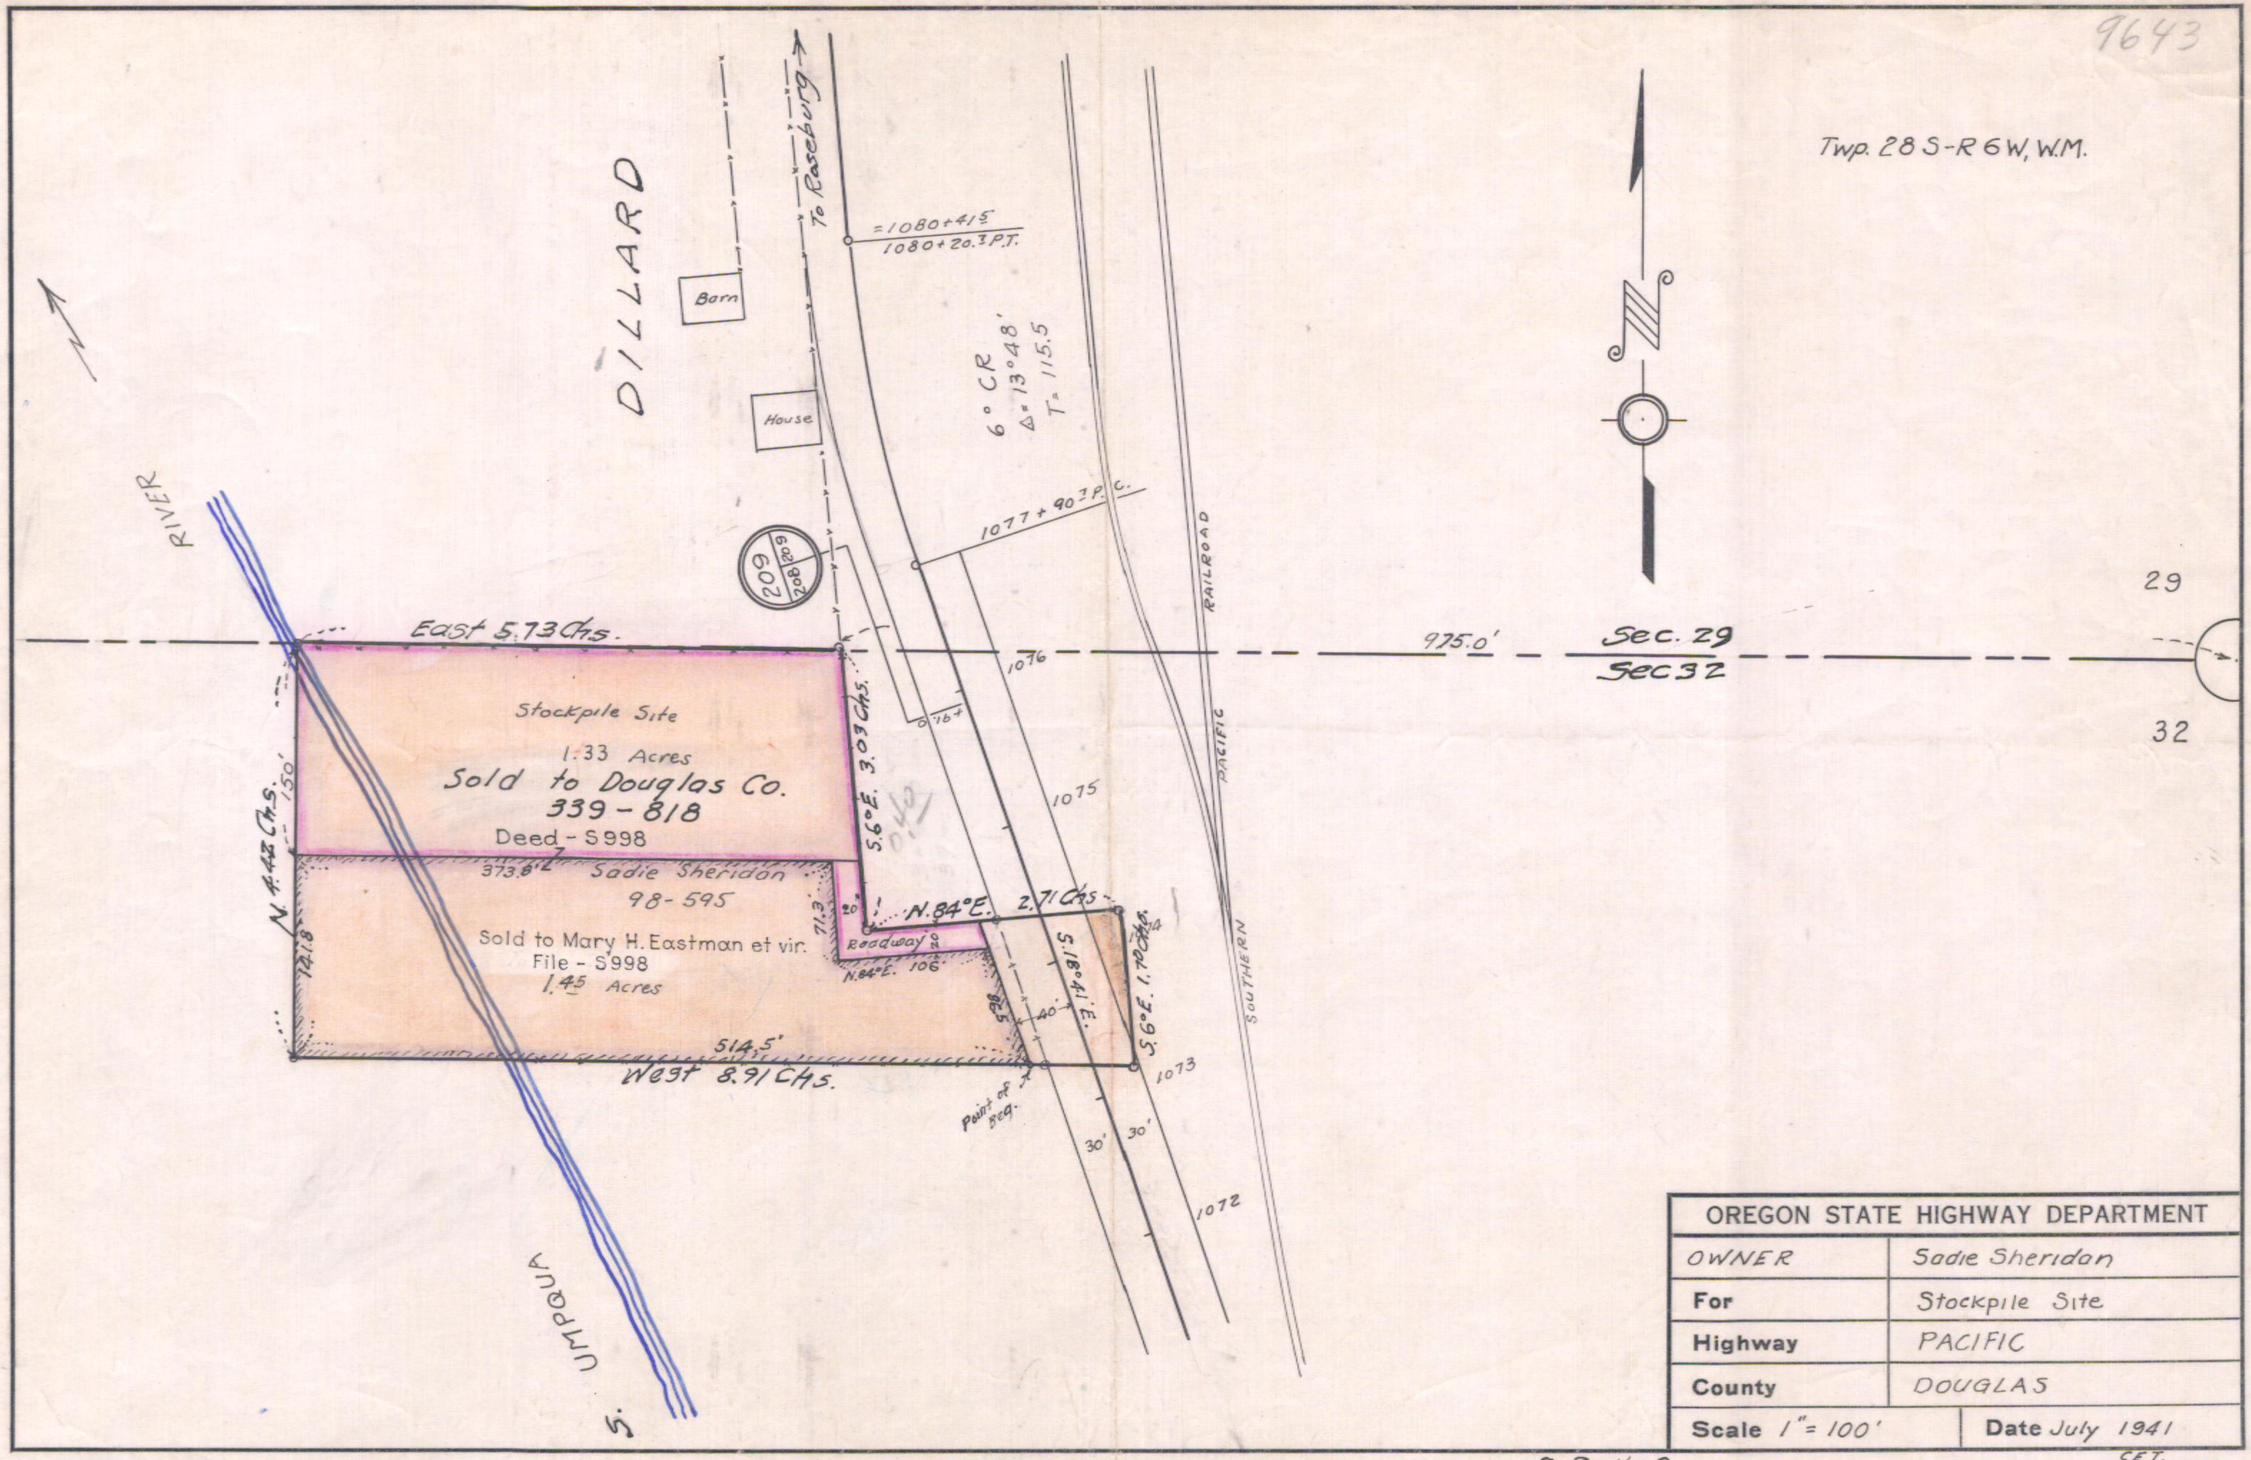

OREGON STATE HIGHWAY DEPARTMENT	
OWNER	Sadie Sheridan
For	Stockpile Site
Highway	PACIFIC
County	DOUGLAS
Scale 1" = 100'	Date July 1941

3B-11-8

C.E.T.

DIETZGEN 135K IMPERIAL