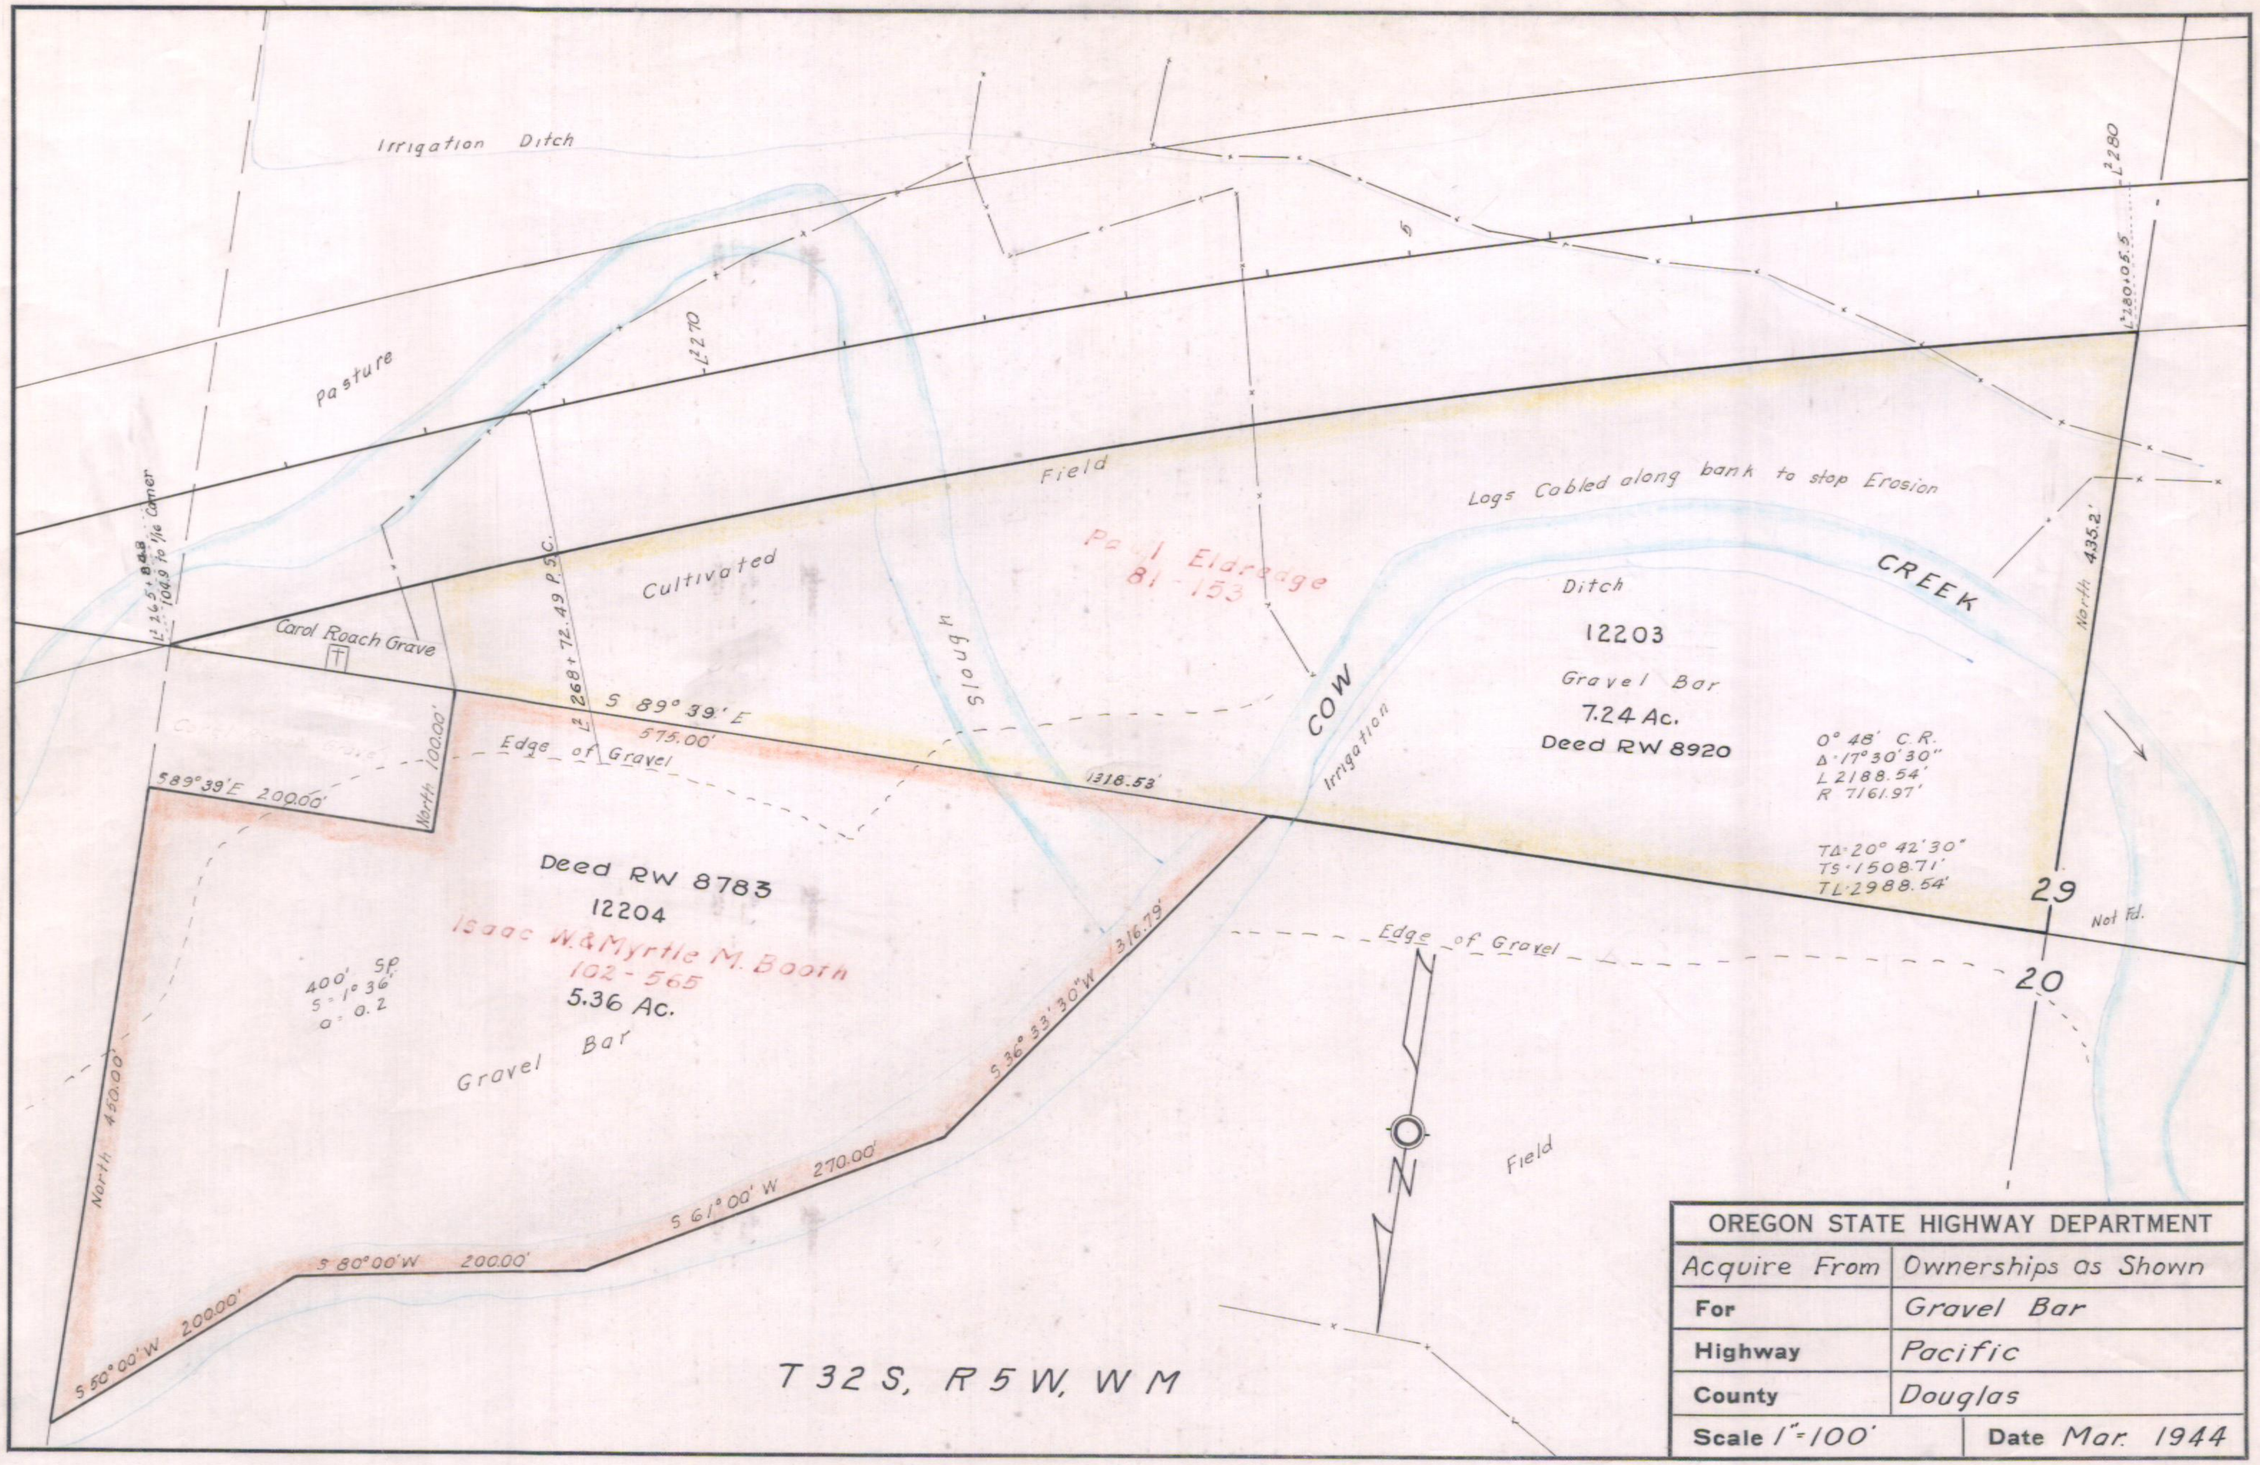

OREGON STATE HIGHWAY DEPARTMENT	
Acquire From	Ownerships as Shown
For	Gravel Bar
Highway	Pacific
County	Douglas
Scale 1" = 100'	Date Mar. 1944

From Drg. No. 6B-11-16

15