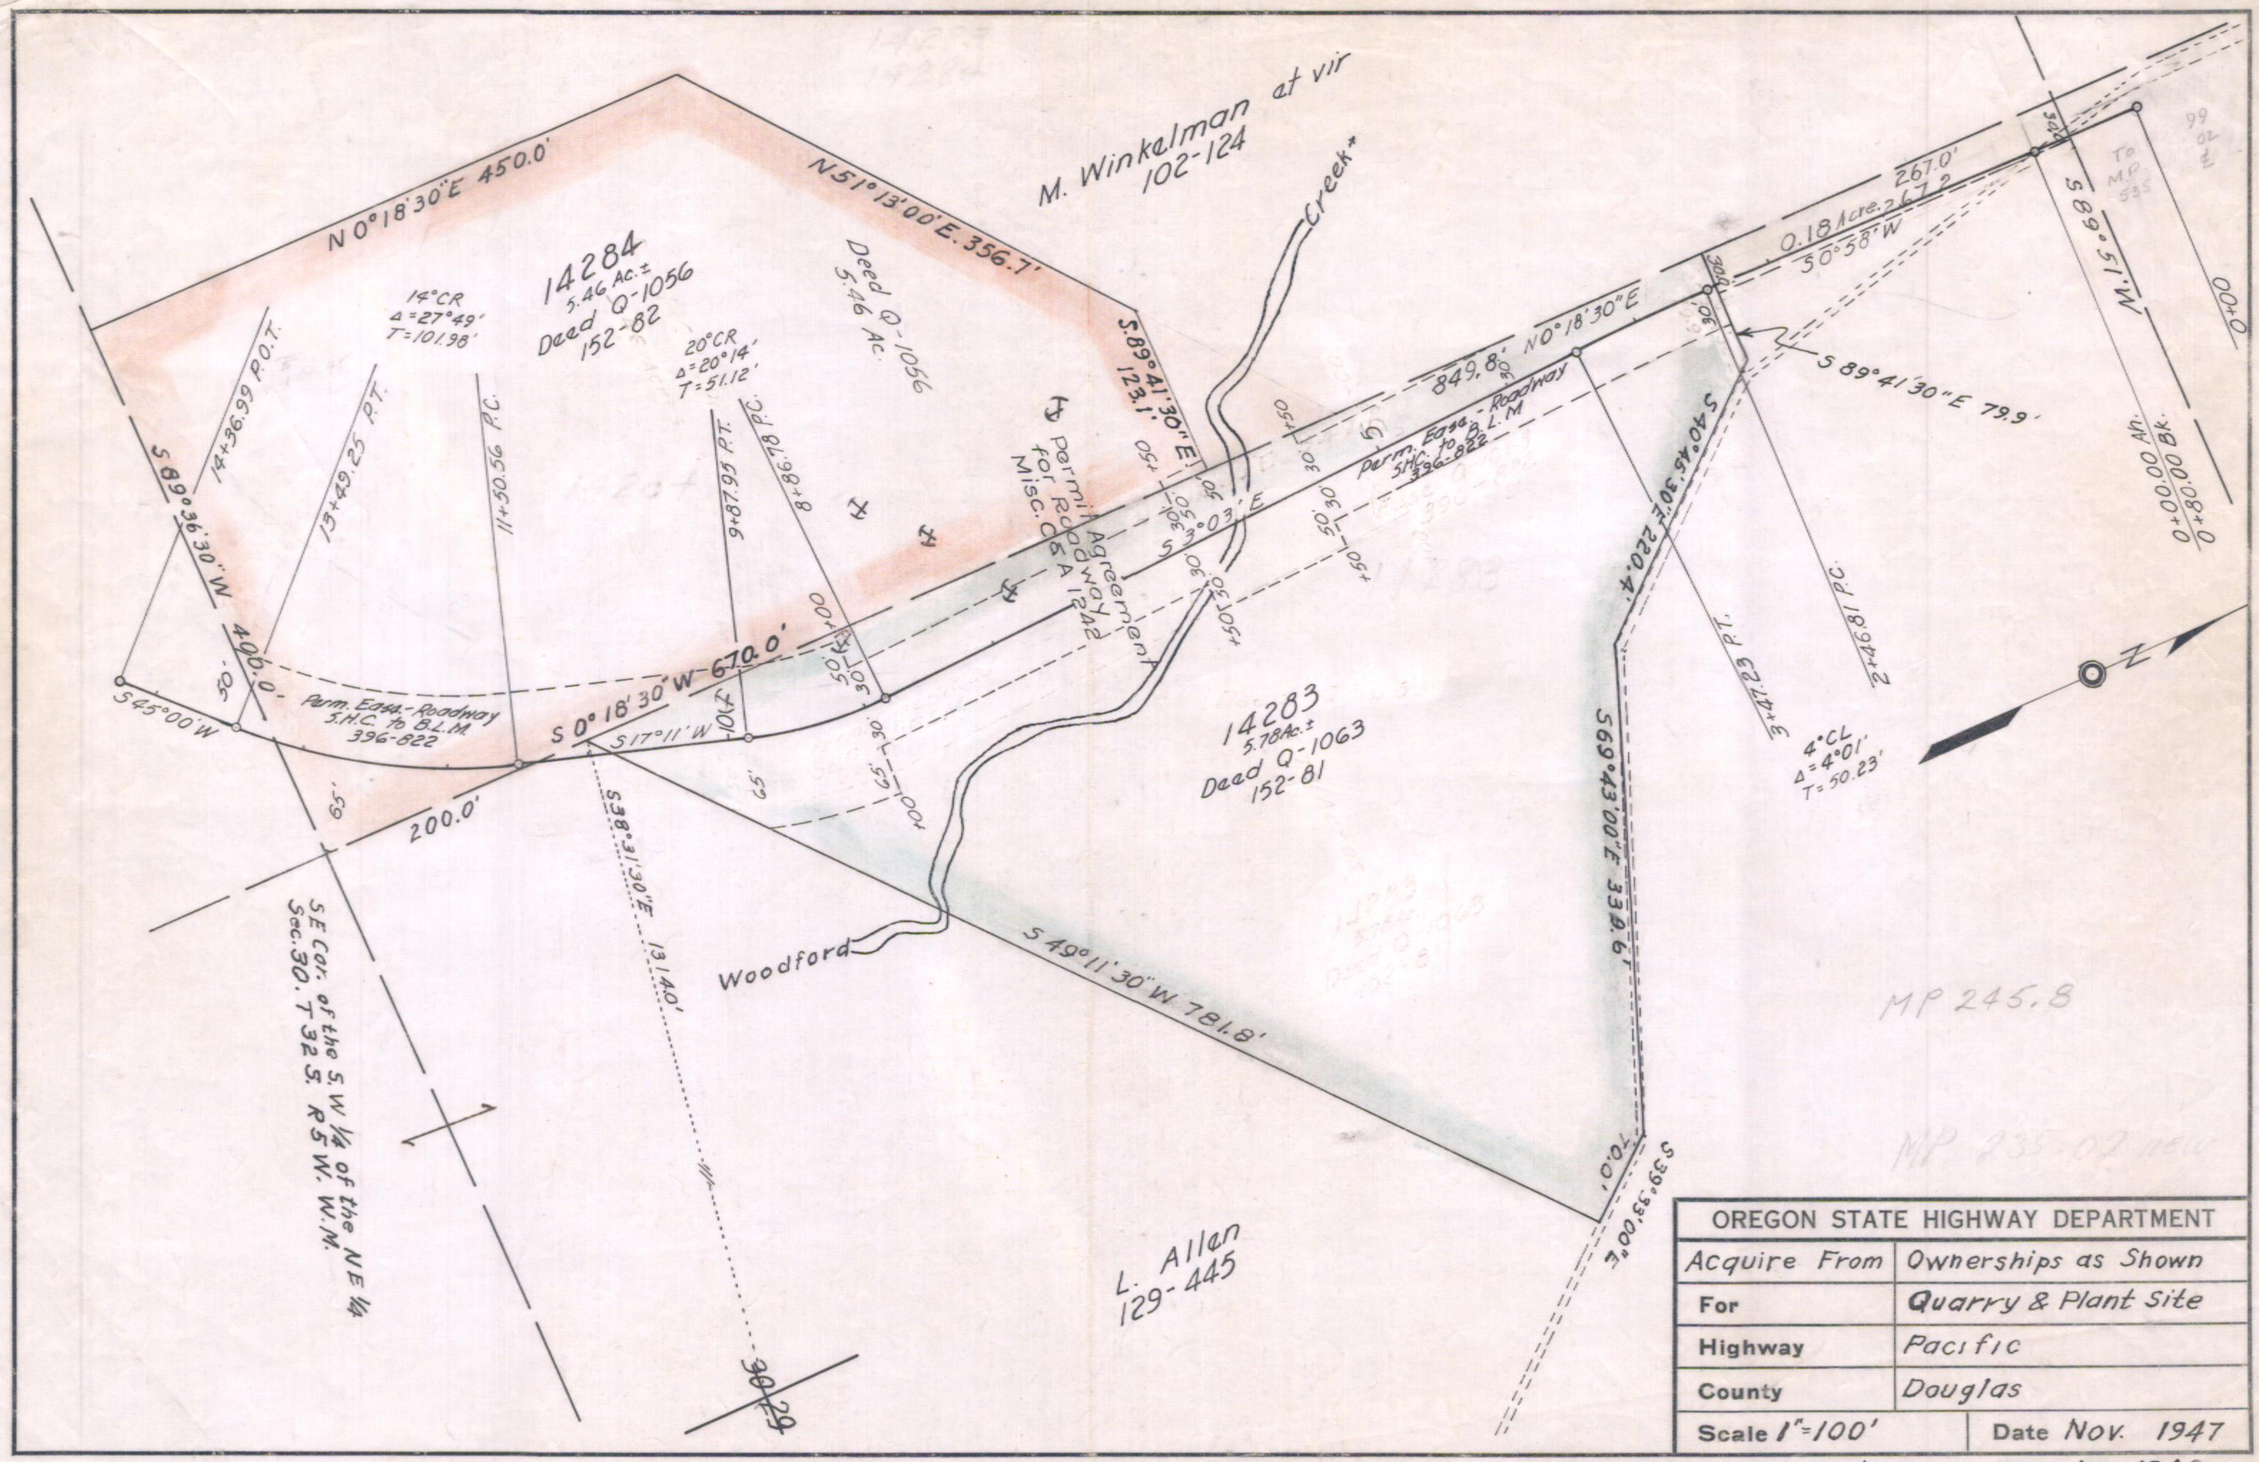


| OREGON STATE HIGHWAY DEPARTMENT | |
|---|---|
| Acquire From | Ownerships as Shown |
| For | Quarry & Plant Site |
| Highway | Pacific |
| County | Douglas |
| Scale 1"=100' | Date Nov. 1947 |

6B-11-15 - 400'
6B-11-16 - 100'

Rev. Jan. 1948
Jan. 1968