1R-3-1086

OREGON STATE HIGHWAY DEPARTMENT	
Acquire from	U. S. GOVERNMENT
For	Right-of-Way
Highway	PACIFIC
County	Douglas
Scale 1" = 100'	Date June 1955

23789

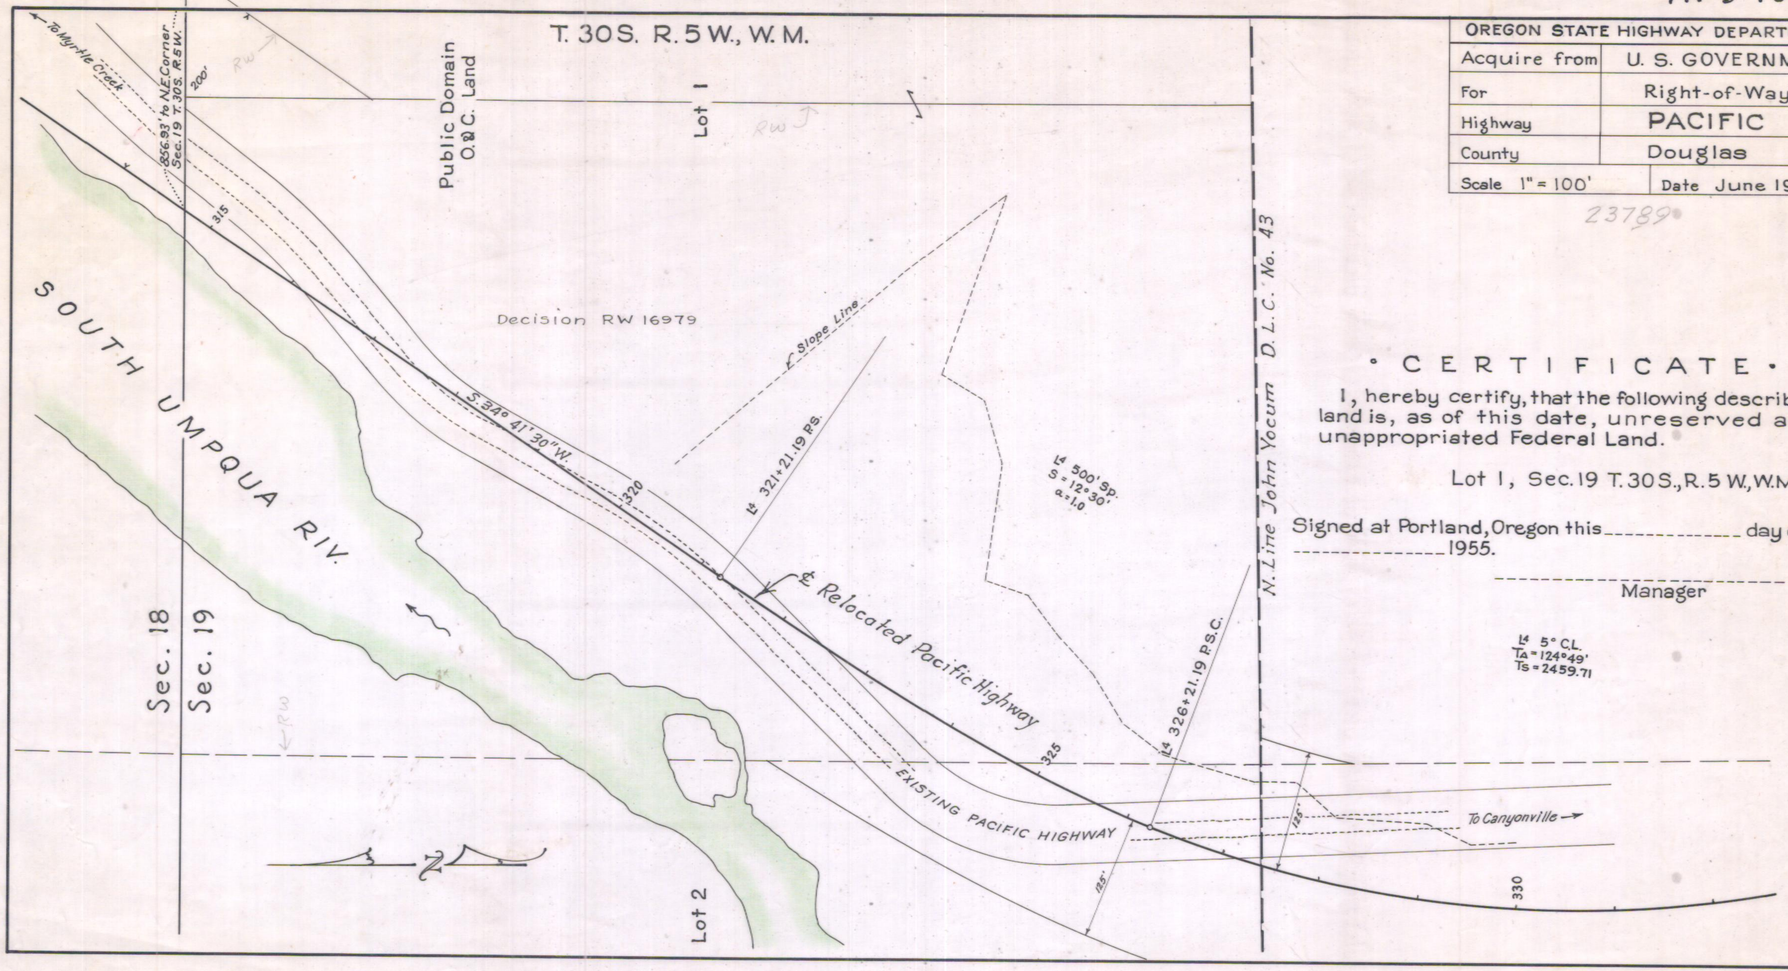

• CERTIFICATE •

I, hereby certify, that the following described land is, as of this date, unreserved and unappropriated Federal Land.

Lot 1, Sec. 19 T. 30 S., R. 5 W., W.M.

Signed at Portland, Oregon this _____ day of _____ 1955.

_____
Manager

℄ 5° C.L.
TA = 124°49'
TS = 2459.71

TB-32-1414