1R-3-1459

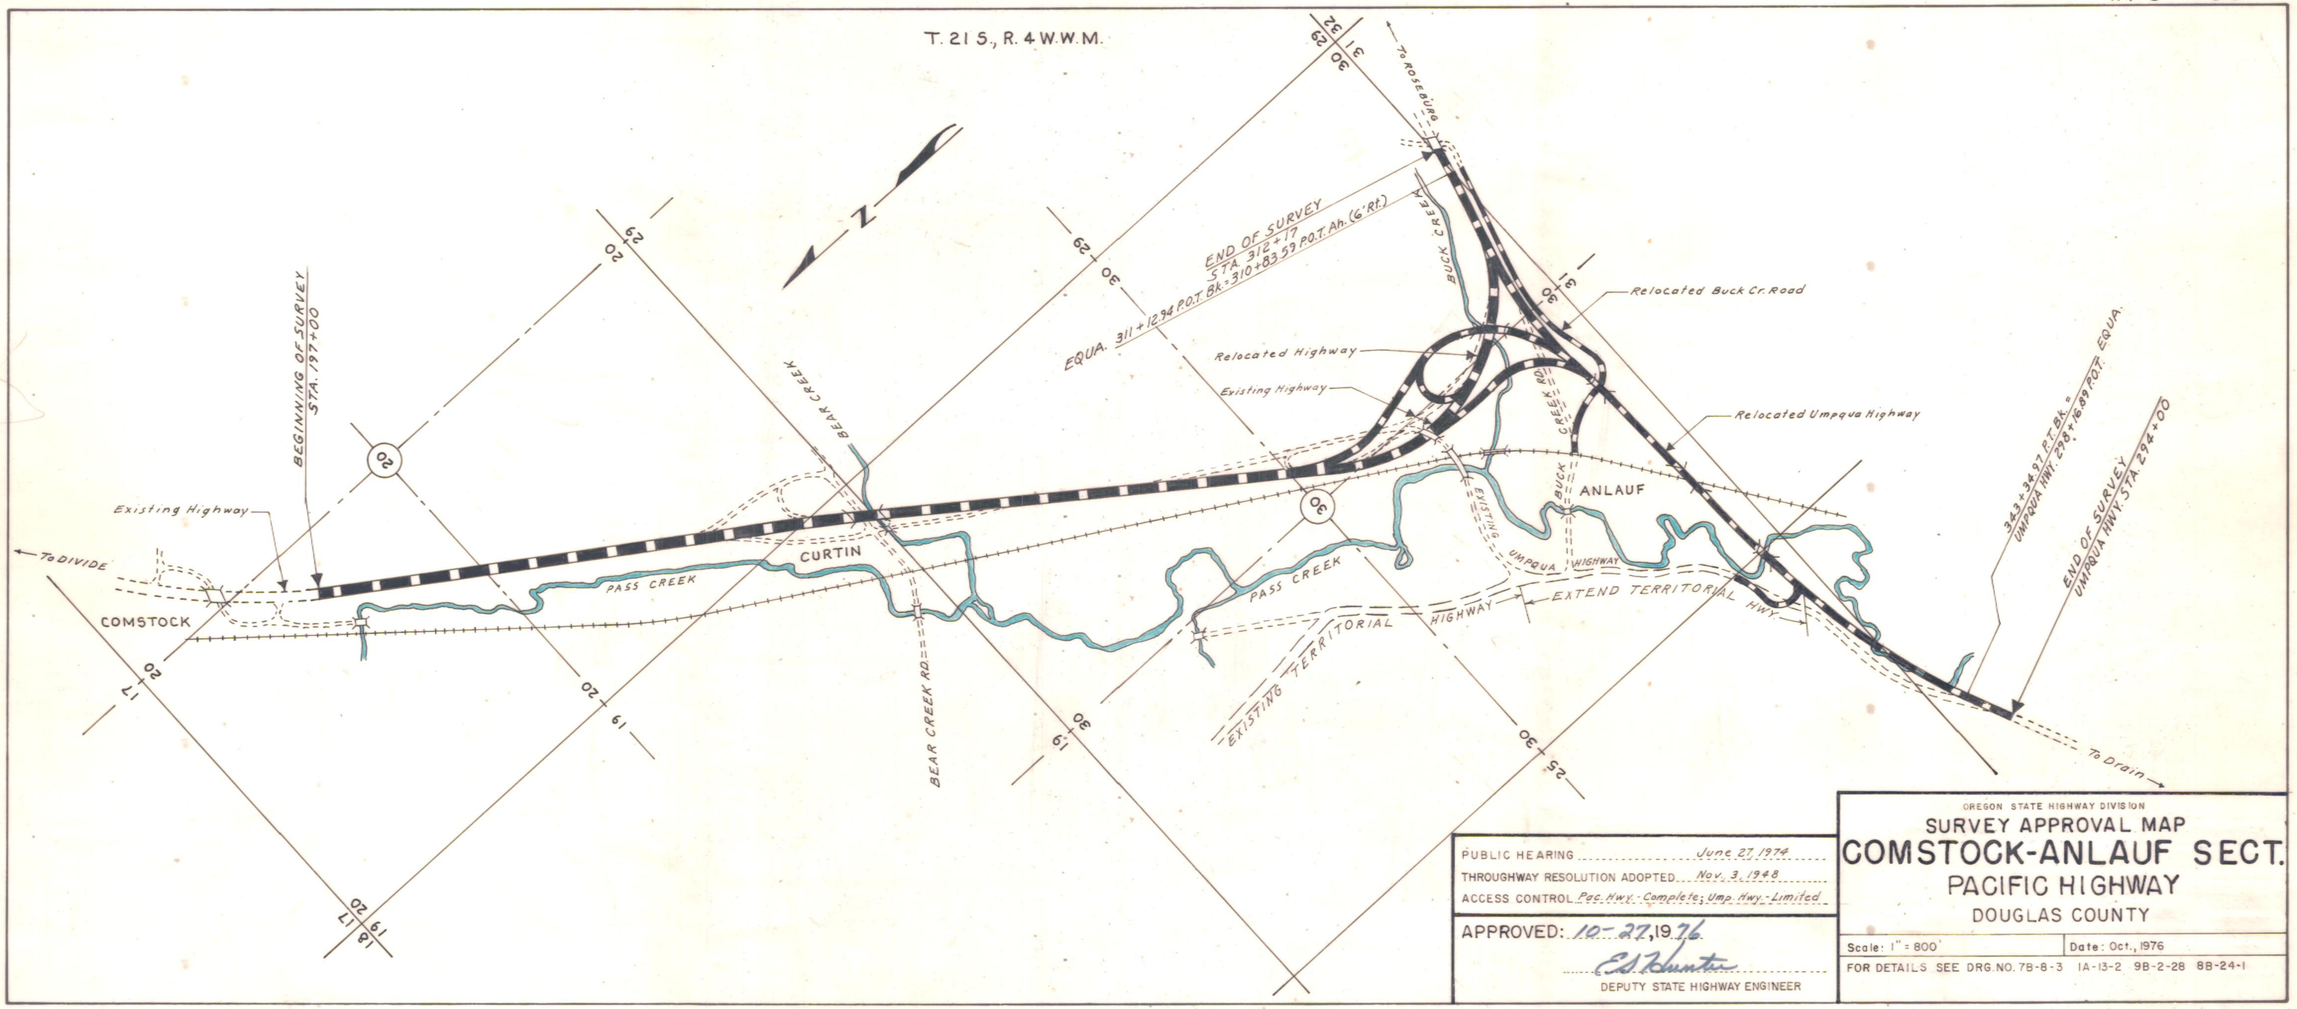

PUBLIC HEARING	June 27, 1974
THROUGHWAY RESOLUTION ADOPTED	Nov. 3, 1948
ACCESS CONTROL	Pac. Hwy.-Complete; Ump. Hwy.-Limited

APPROVED: 10-27, 1976

E S Hunter

DEPUTY STATE HIGHWAY ENGINEER

OREGON STATE HIGHWAY DIVISION

SURVEY APPROVAL MAP

COMSTOCK-ANLAUF SECT.

PACIFIC HIGHWAY

DOUGLAS COUNTY

Scale: 1" = 800'

Date: Oct., 1976

FOR DETAILS SEE DRG. NO. 7B-8-3 1A-13-2 9B-2-28 8B-24-1

Pacific Hwy. 2.19 Mi.
Umpqua Hwy. 1.38 Mi.

Adopted by Comm. 11-23-76