1R-3-1463

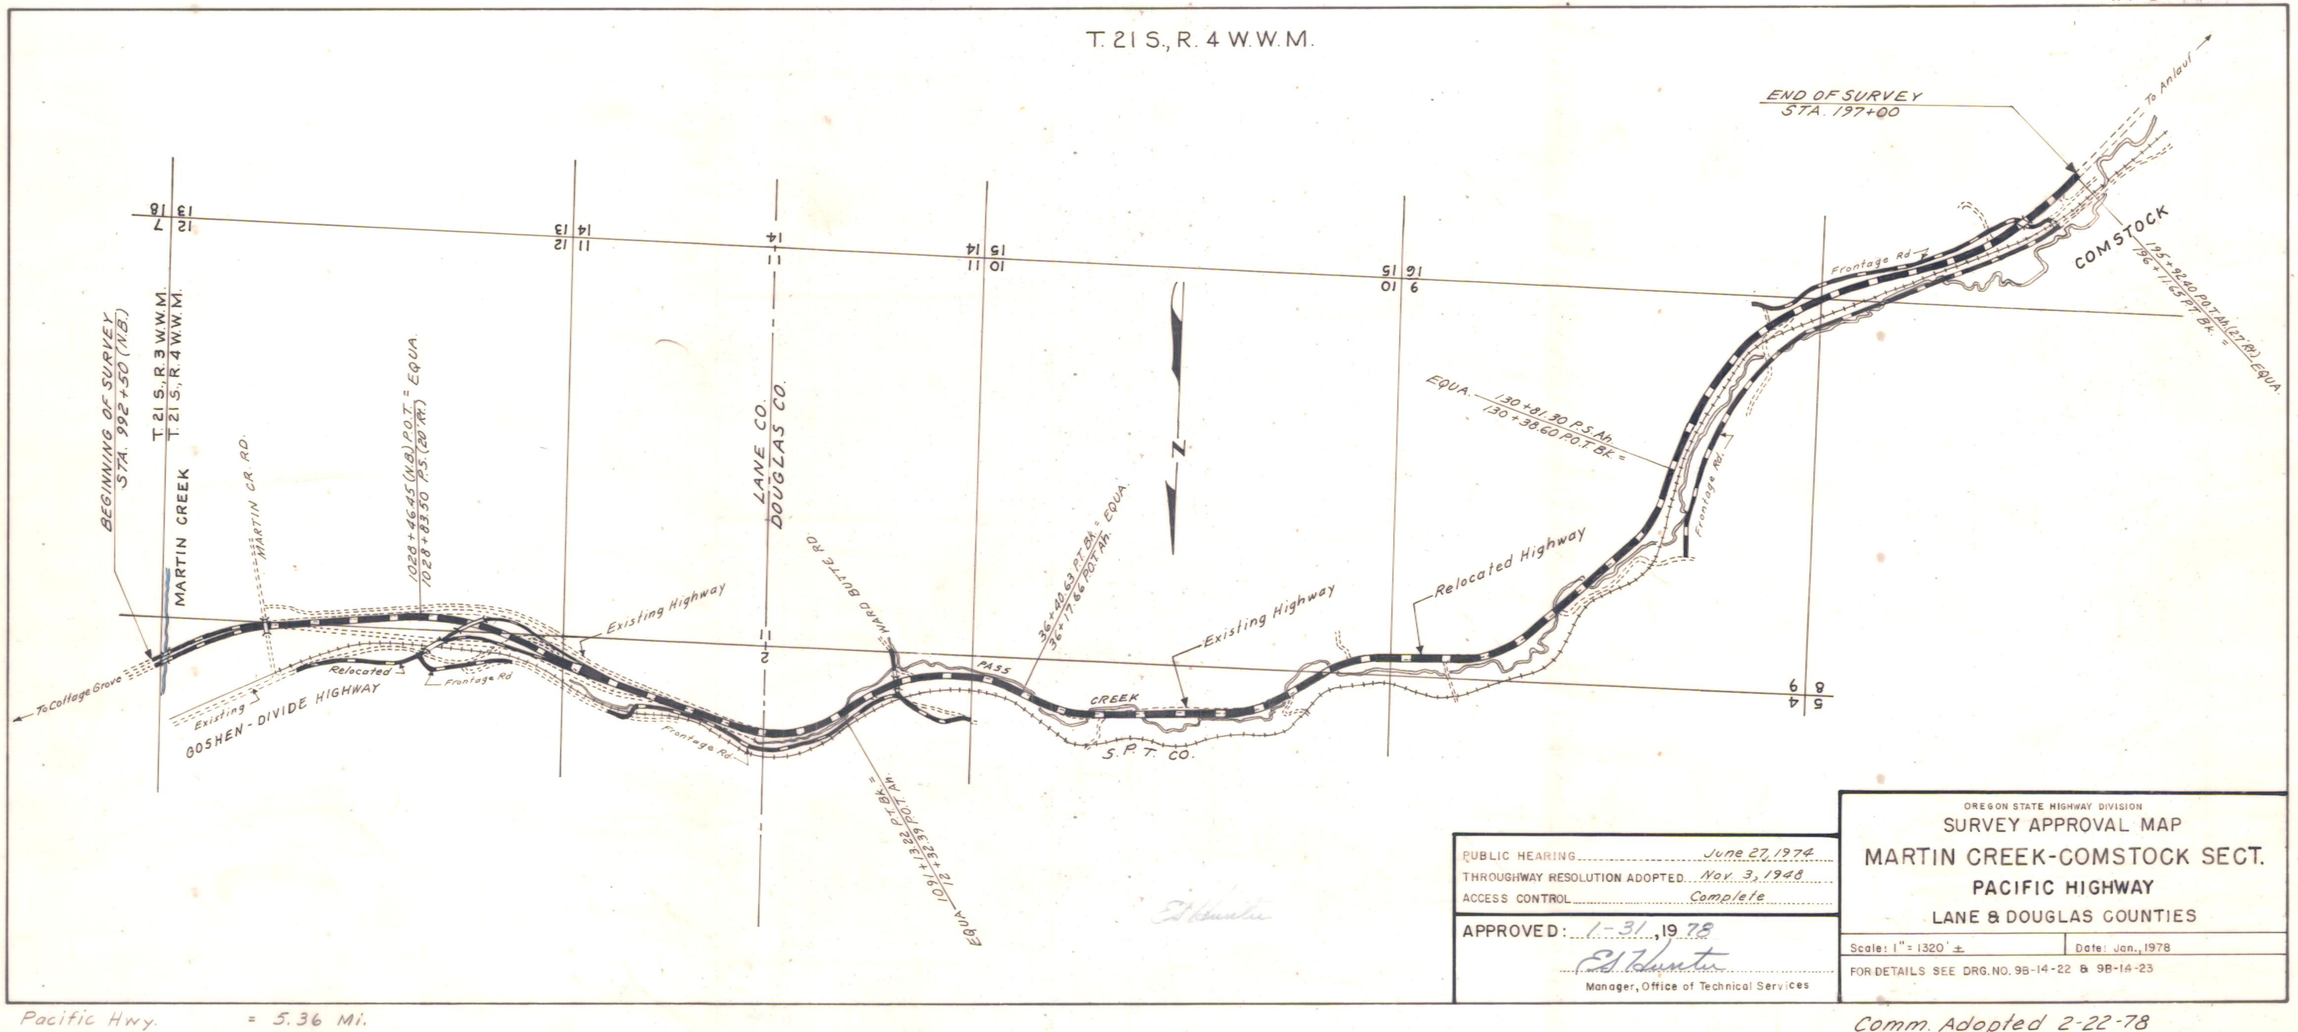

PUBLIC HEARING June 27, 1974
THROUGHWAY RESOLUTION ADOPTED Nov. 3, 1948
ACCESS CONTROL Complete

APPROVED: 1-31, 1978
E. L. Hunter
Manager, Office of Technical Services

OREGON STATE HIGHWAY DIVISION
SURVEY APPROVAL MAP
MARTIN CREEK-COMSTOCK SECT.
PACIFIC HIGHWAY
LANE & DOUGLAS COUNTIES

Scale: 1" = 1320' ± | Date: Jan., 1978
FOR DETAILS SEE DRG. NO. 98-14-22 & 98-14-23

Pacific Hwy. = 5.36 Mi.
Goshen-Divide Hwy. = 0.98 Mi.

Comm. Adopted 2-22-78