STATE OF OREGON)
) ss.
County of Marion)

I, E. S. Hunter, P.E., P.L.S., state that I am Assistant State Highway Engineer, Technical Services Branch for the OREGON STATE DEPARTMENT OF TRANSPORTATION, hereinafter designated the "applicant"; that the survey of the right of way of the Shields Creek-Muns Creek Section of the Coos Bay-Roseburg Highway, a distance of 0.64 miles, was made under the Department's authority; and that the survey is accurately represented on this map.

DEPARTMENT OF TRANSPORTATION
Applicant

By E. S. Hunter
E. S. Hunter, P.E., P.L.S.
Asst. State Highway Engineer
Technical Services Branch

I, J. B. Boyd, P.E., P.L.S., do hereby certify that I am the Right of Way Manager for the OREGON STATE DEPARTMENT OF TRANSPORTATION, hereinafter designated the "applicant"; that E. S. Hunter who subscribed the foregoing affidavit is the Assistant State Highway Engineer, Technical Services Branch for the applicant; that the survey of the right of way for the Coos Bay-Roseburg Highway, a portion of which is represented on this map, was make under the authority of the applicant as the approximate final location of the right of way of the Shields Creek-Muns Creek Section, a distance of 0.64 miles; and that this map has been prepared to be filed for approval of the Secretary of the Interior, in order that the applicant may obtain the benefits of Section 317, Public Law 85-767 (72 Sta. 885-916 approved August 27, 1958.)

DEPARTMENT OF TRANSPORTATION
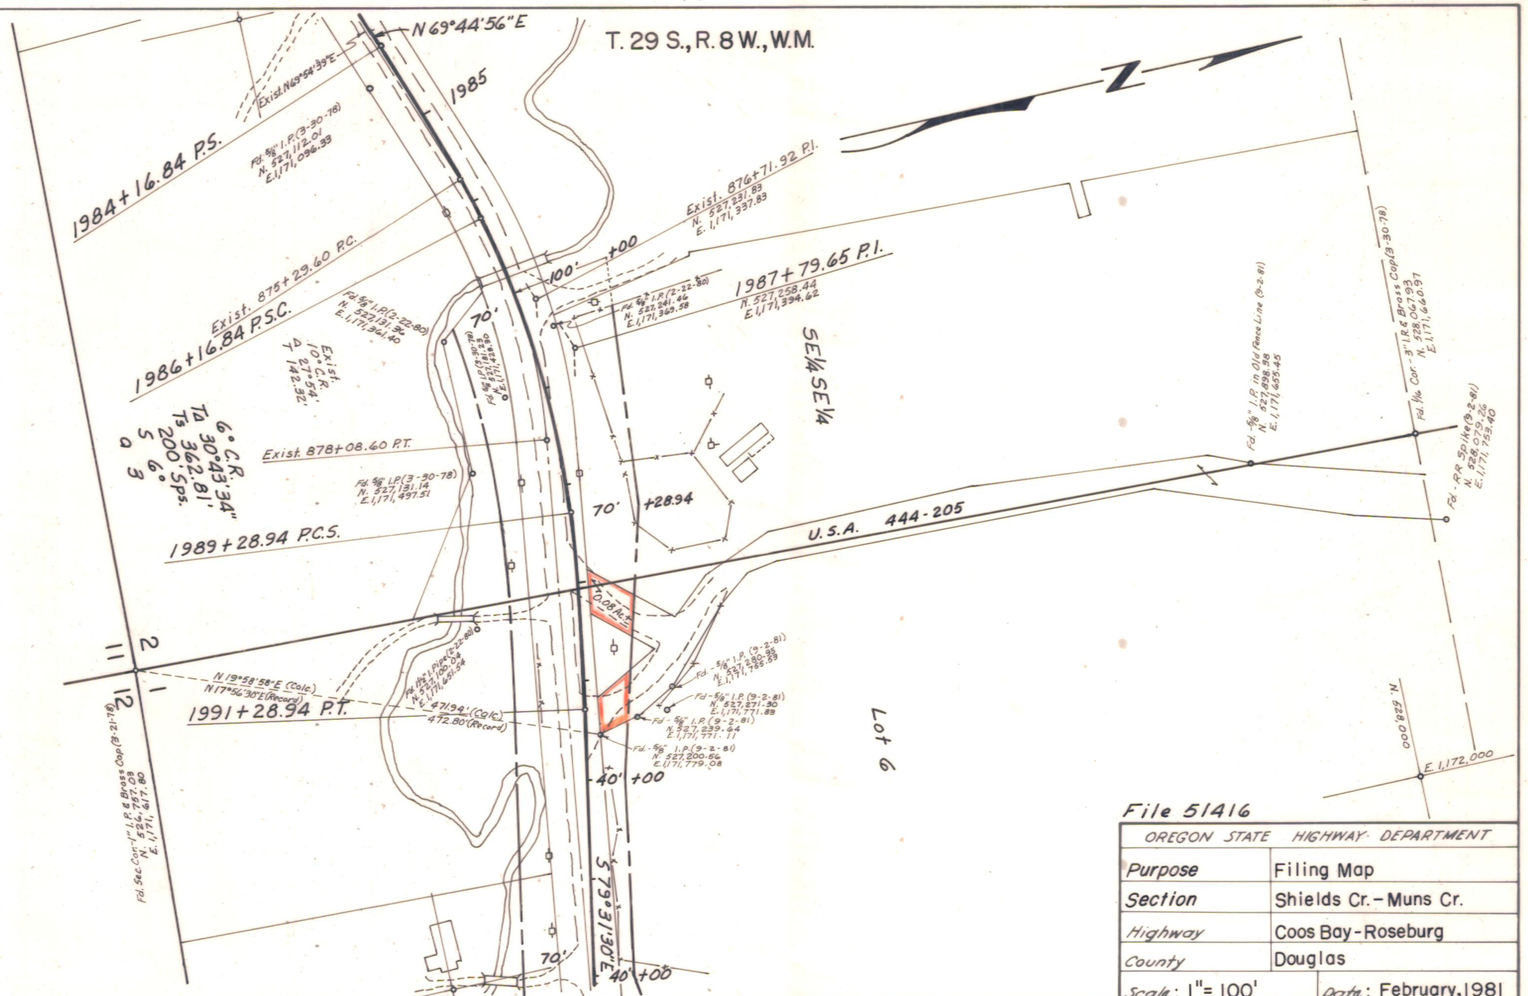
By J. B. Boyd
J. B. Boyd, P.E., P.L.S.
Right of Way Manager