IR-3-1482

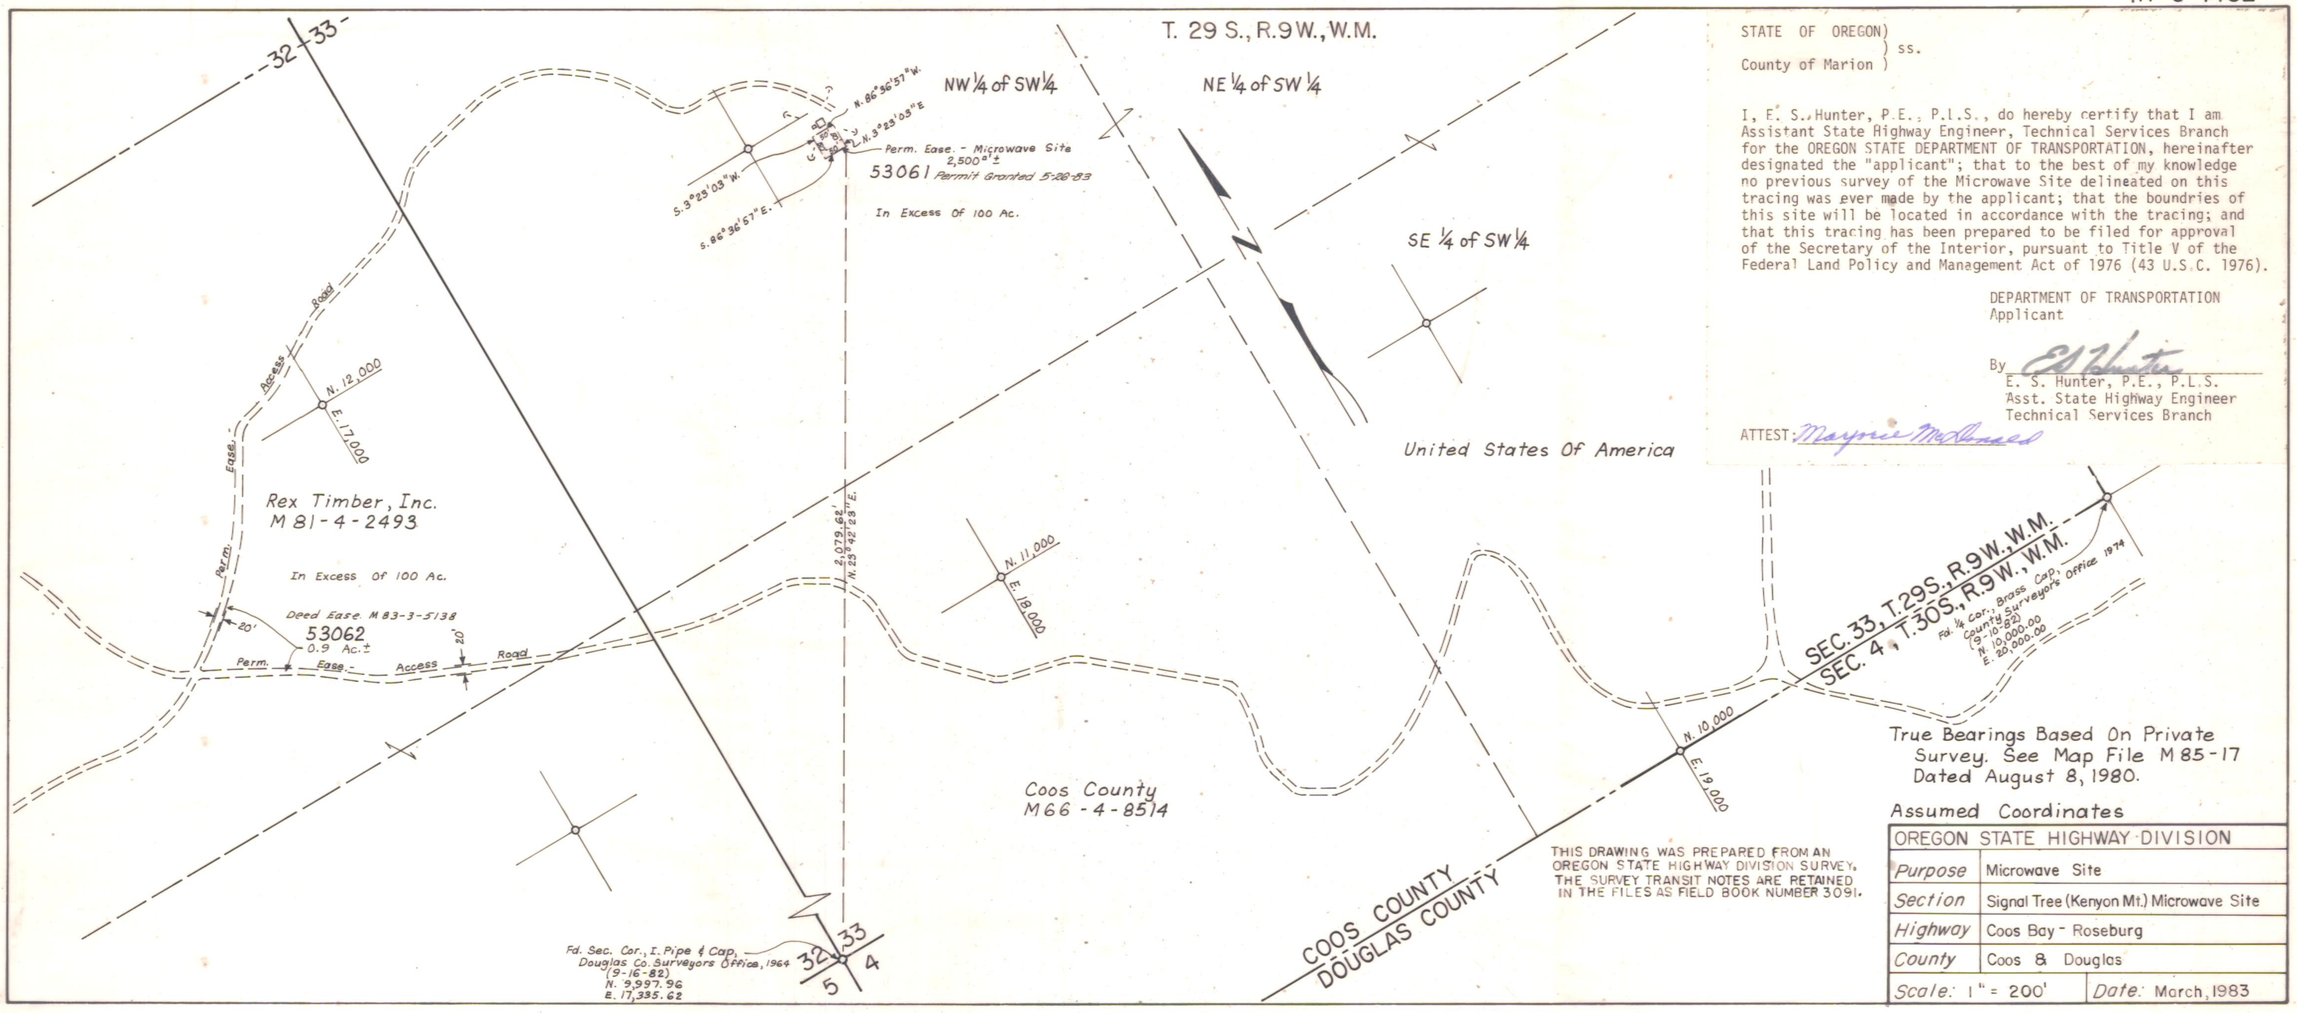

STATE OF OREGON)
) ss.
County of Marion)

I, E. S. Hunter, P.E., P.L.S., do hereby certify that I am Assistant State Highway Engineer, Technical Services Branch for the OREGON STATE DEPARTMENT OF TRANSPORTATION, hereinafter designated the "applicant"; that to the best of my knowledge no previous survey of the Microwave Site delineated on this tracing was ever made by the applicant; that the boundries of this site will be located in accordance with the tracing; and that this tracing has been prepared to be filed for approval of the Secretary of the Interior, pursuant to Title V of the Federal Land Policy and Management Act of 1976 (43 U.S.C. 1976).

DEPARTMENT OF TRANSPORTATION
Applicant

By E S Hunter
E. S. Hunter, P.E., P.L.S.
Asst. State Highway Engineer
Technical Services Branch

ATTEST: Maynie McBrayer

THIS DRAWING WAS PREPARED FROM AN OREGON STATE HIGHWAY DIVISION SURVEY. THE SURVEY TRANSIT NOTES ARE RETAINED IN THE FILES AS FIELD BOOK NUMBER 3091.

True Bearings Based On Private Survey. See Map File M 85-17 Dated August 8, 1980.

Assumed Coordinates

OREGON STATE HIGHWAY DIVISION		
Purpose	Microwave Site	
Section	Signal Tree (Kenyon Mt.) Microwave Site	
Highway	Coos Bay - Roseburg	
County	Coos & Douglas	
Scale: 1" = 200'		Date: March, 1983