DRG. NO. 1R-3-1534

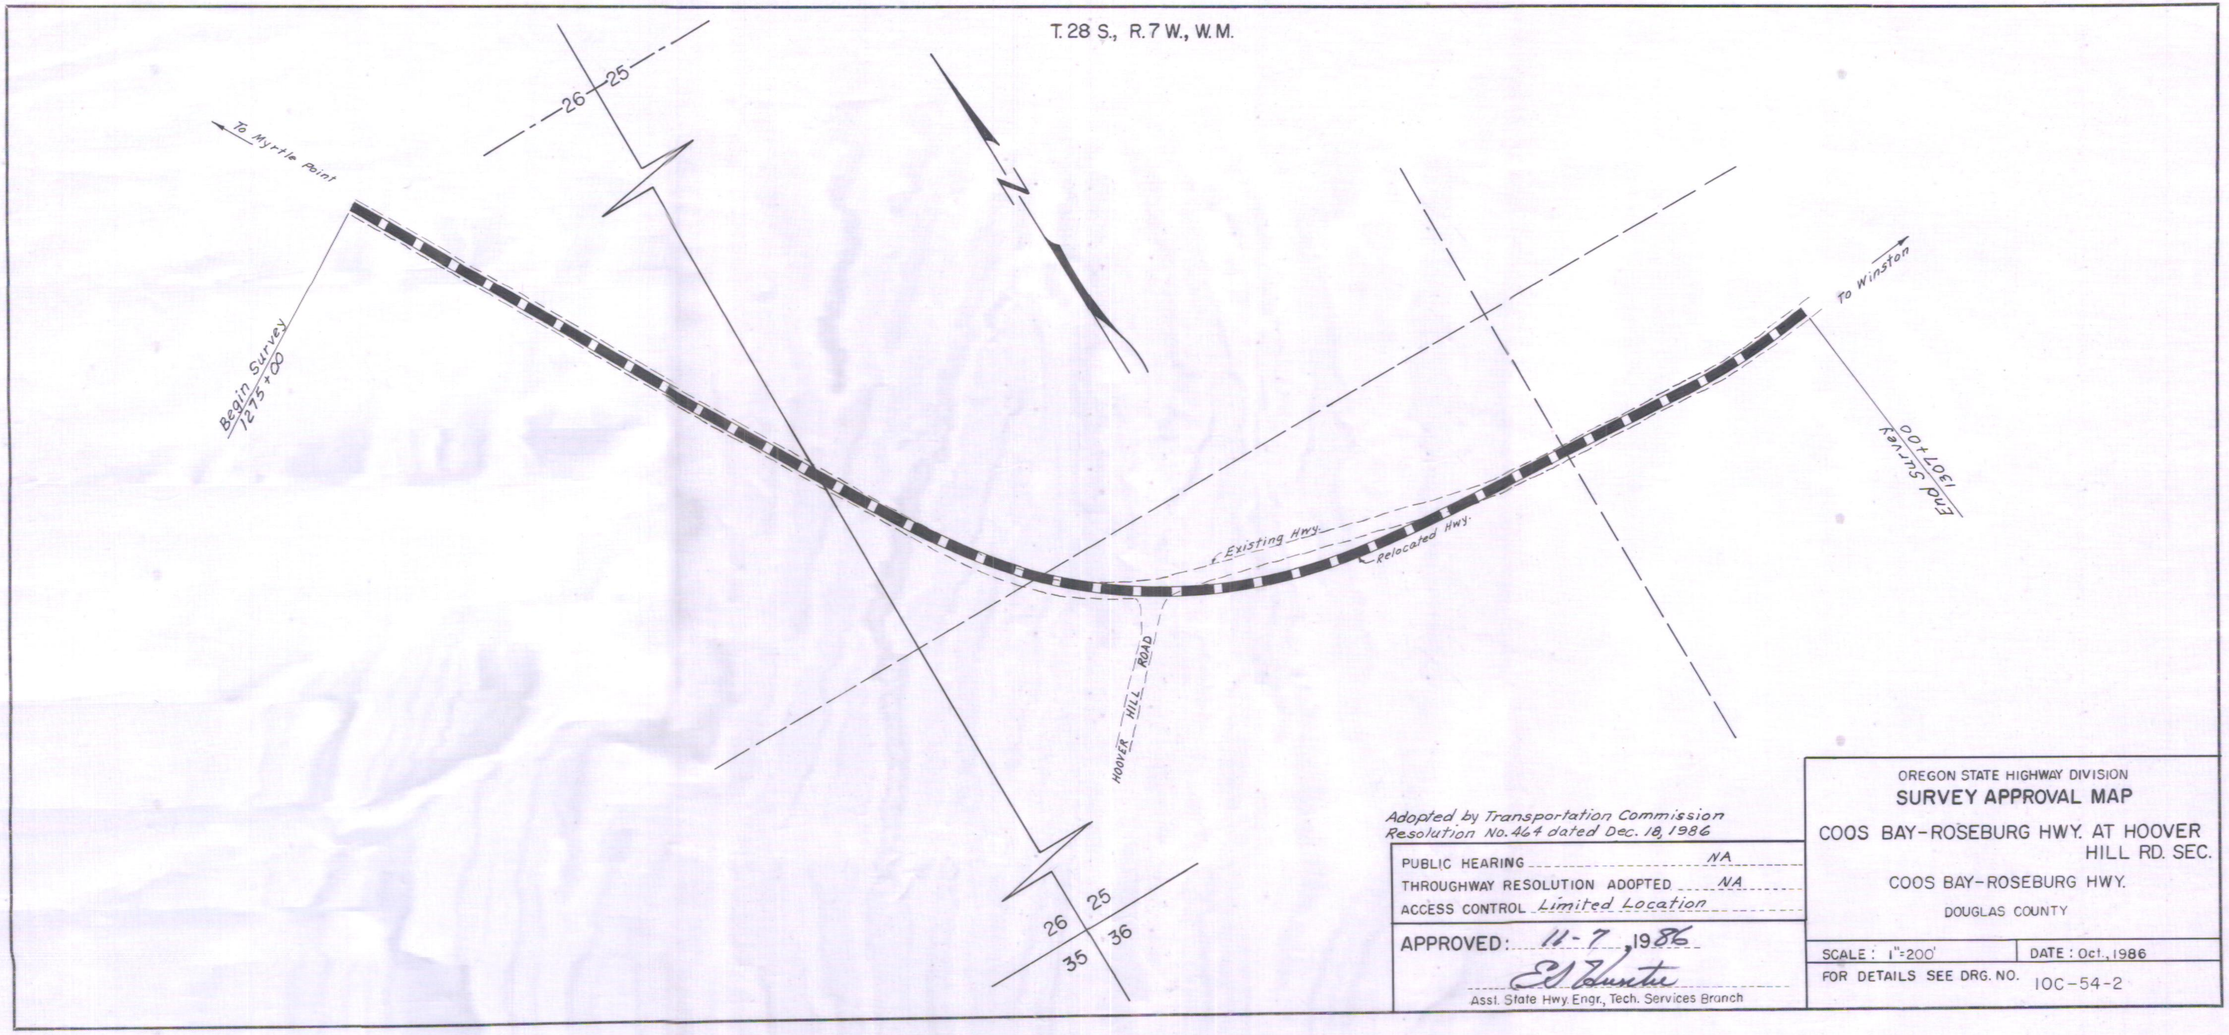

Adopted by Transportation Commission
Resolution No. 464 dated Dec. 18, 1986

PUBLIC HEARING NA
THROUGHWAY RESOLUTION ADOPTED NA
ACCESS CONTROL Limited Location

APPROVED: 11-7, 1986
E. J. Kuster
Asst. State Hwy. Engr., Tech. Services Branch

OREGON STATE HIGHWAY DIVISION
SURVEY APPROVAL MAP
COOS BAY-ROSEBURG HWY. AT HOOVER HILL RD. SEC.
COOS BAY-ROSEBURG HWY.
DOUGLAS COUNTY

SCALE: 1"=200' | DATE: Oct., 1986
FOR DETAILS SEE DRG. NO. 10C-54-2

CHAS. BRUNING CO.