DRG. NO. IR-3-1579

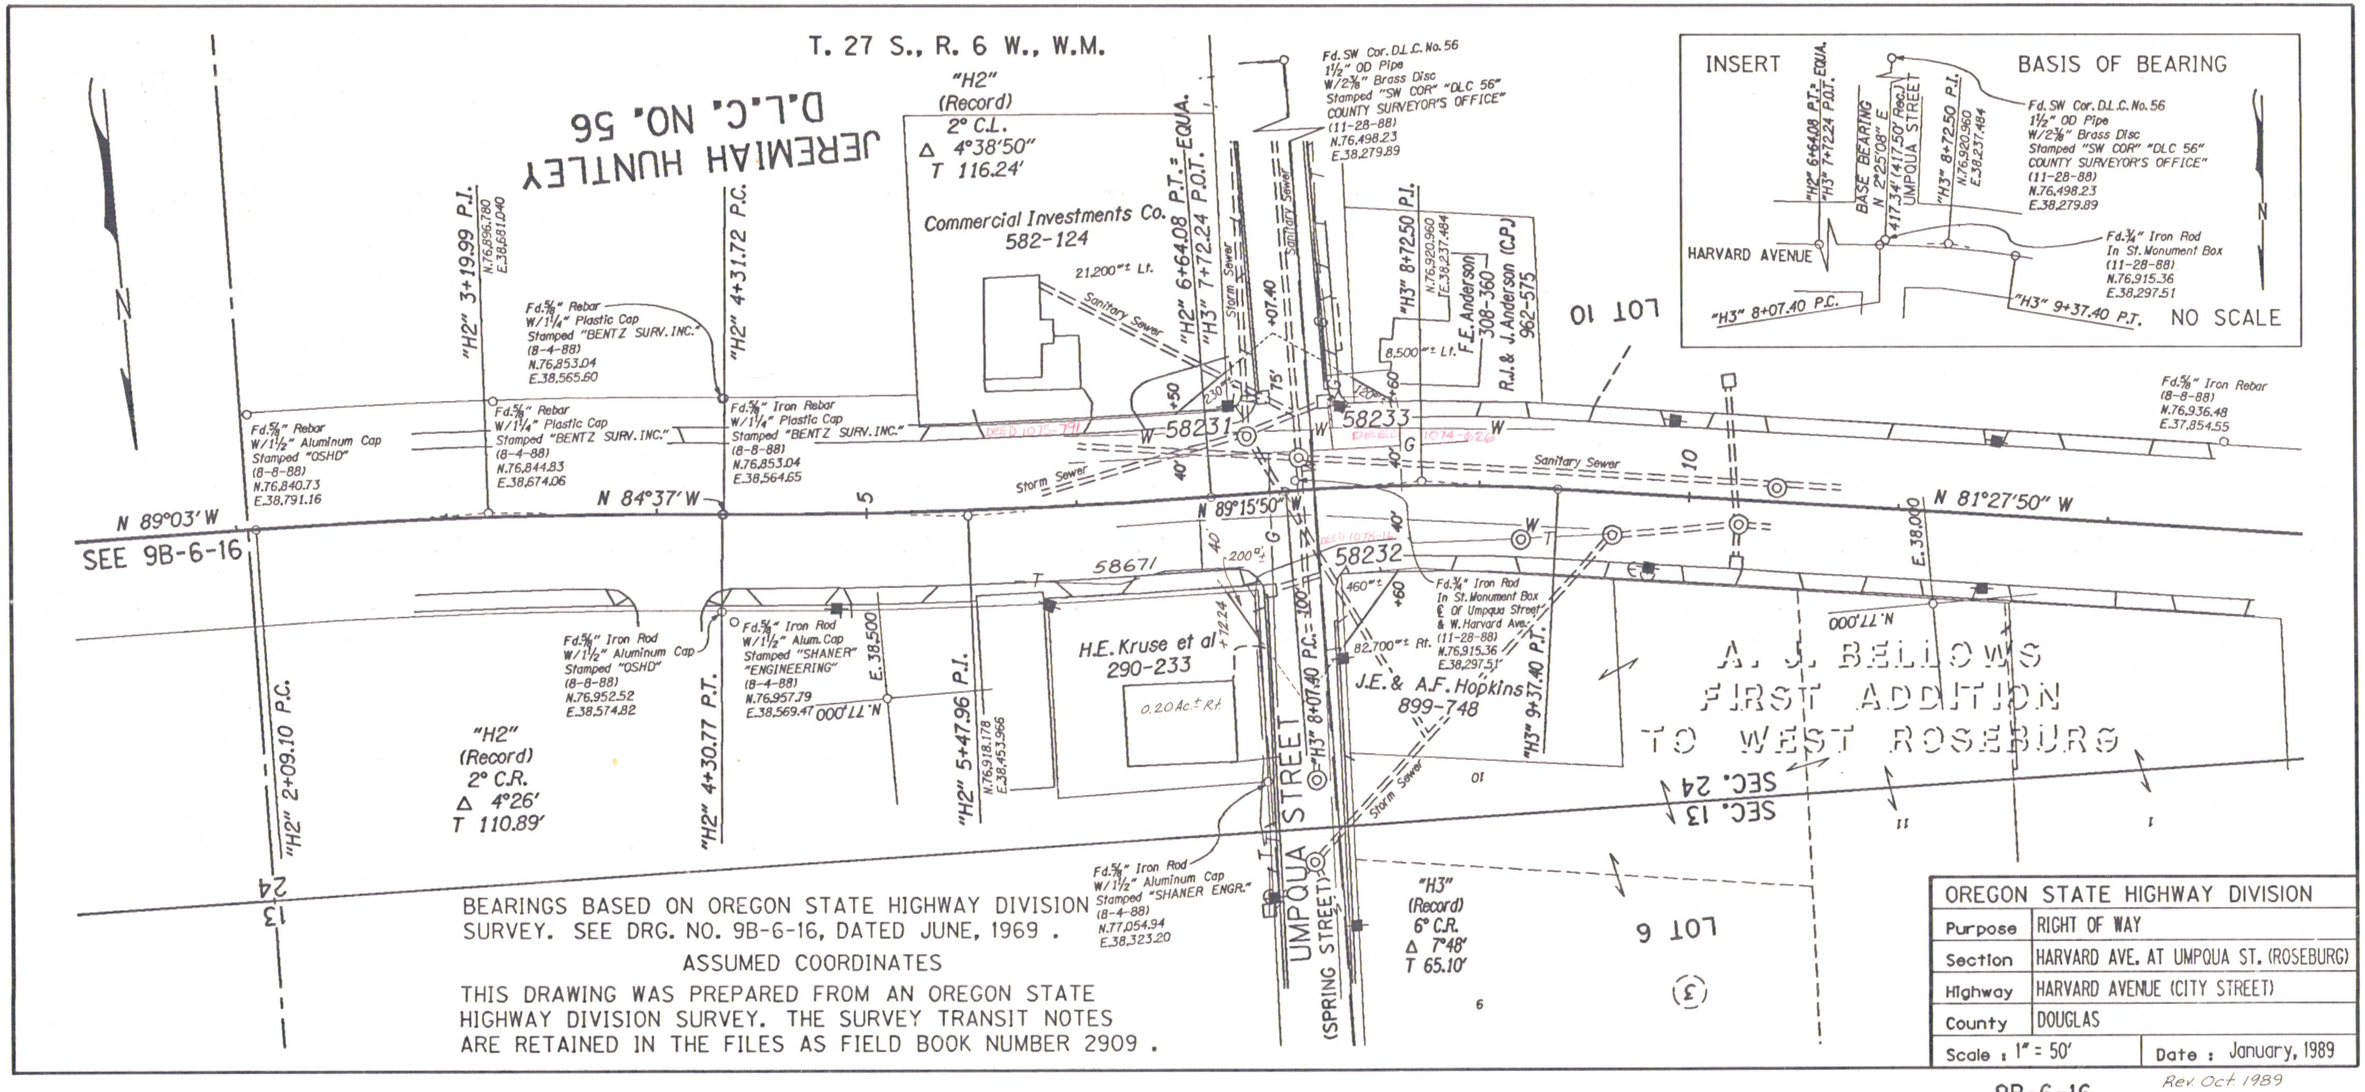


BEARINGS BASED ON OREGON STATE HIGHWAY DIVISION SURVEY. SEE DRG. NO. 9B-6-16, DATED JUNE, 1969 .

ASSUMED COORDINATES

THIS DRAWING WAS PREPARED FROM AN OREGON STATE HIGHWAY DIVISION SURVEY. THE SURVEY TRANSIT NOTES ARE RETAINED IN THE FILES AS FIELD BOOK NUMBER 2909 .

| OREGON STATE HIGHWAY DIVISION | | |
|---|---|---|
| Purpose | RIGHT OF WAY | |
| Section | HARVARD AVE. AT UMPQUA ST. (ROSEBURG) | |
| Highway | HARVARD AVENUE (CITY STREET) | |
| County | DOUGLAS | |
| Scale : 1" = 50' | Date : January, 1989 | |

9B-6-16

Rev. Oct. 1989

13-JAN-1989

ZF1:E370,101]HARVARD88.DGN;1