DRG. NO. IR-5-1602

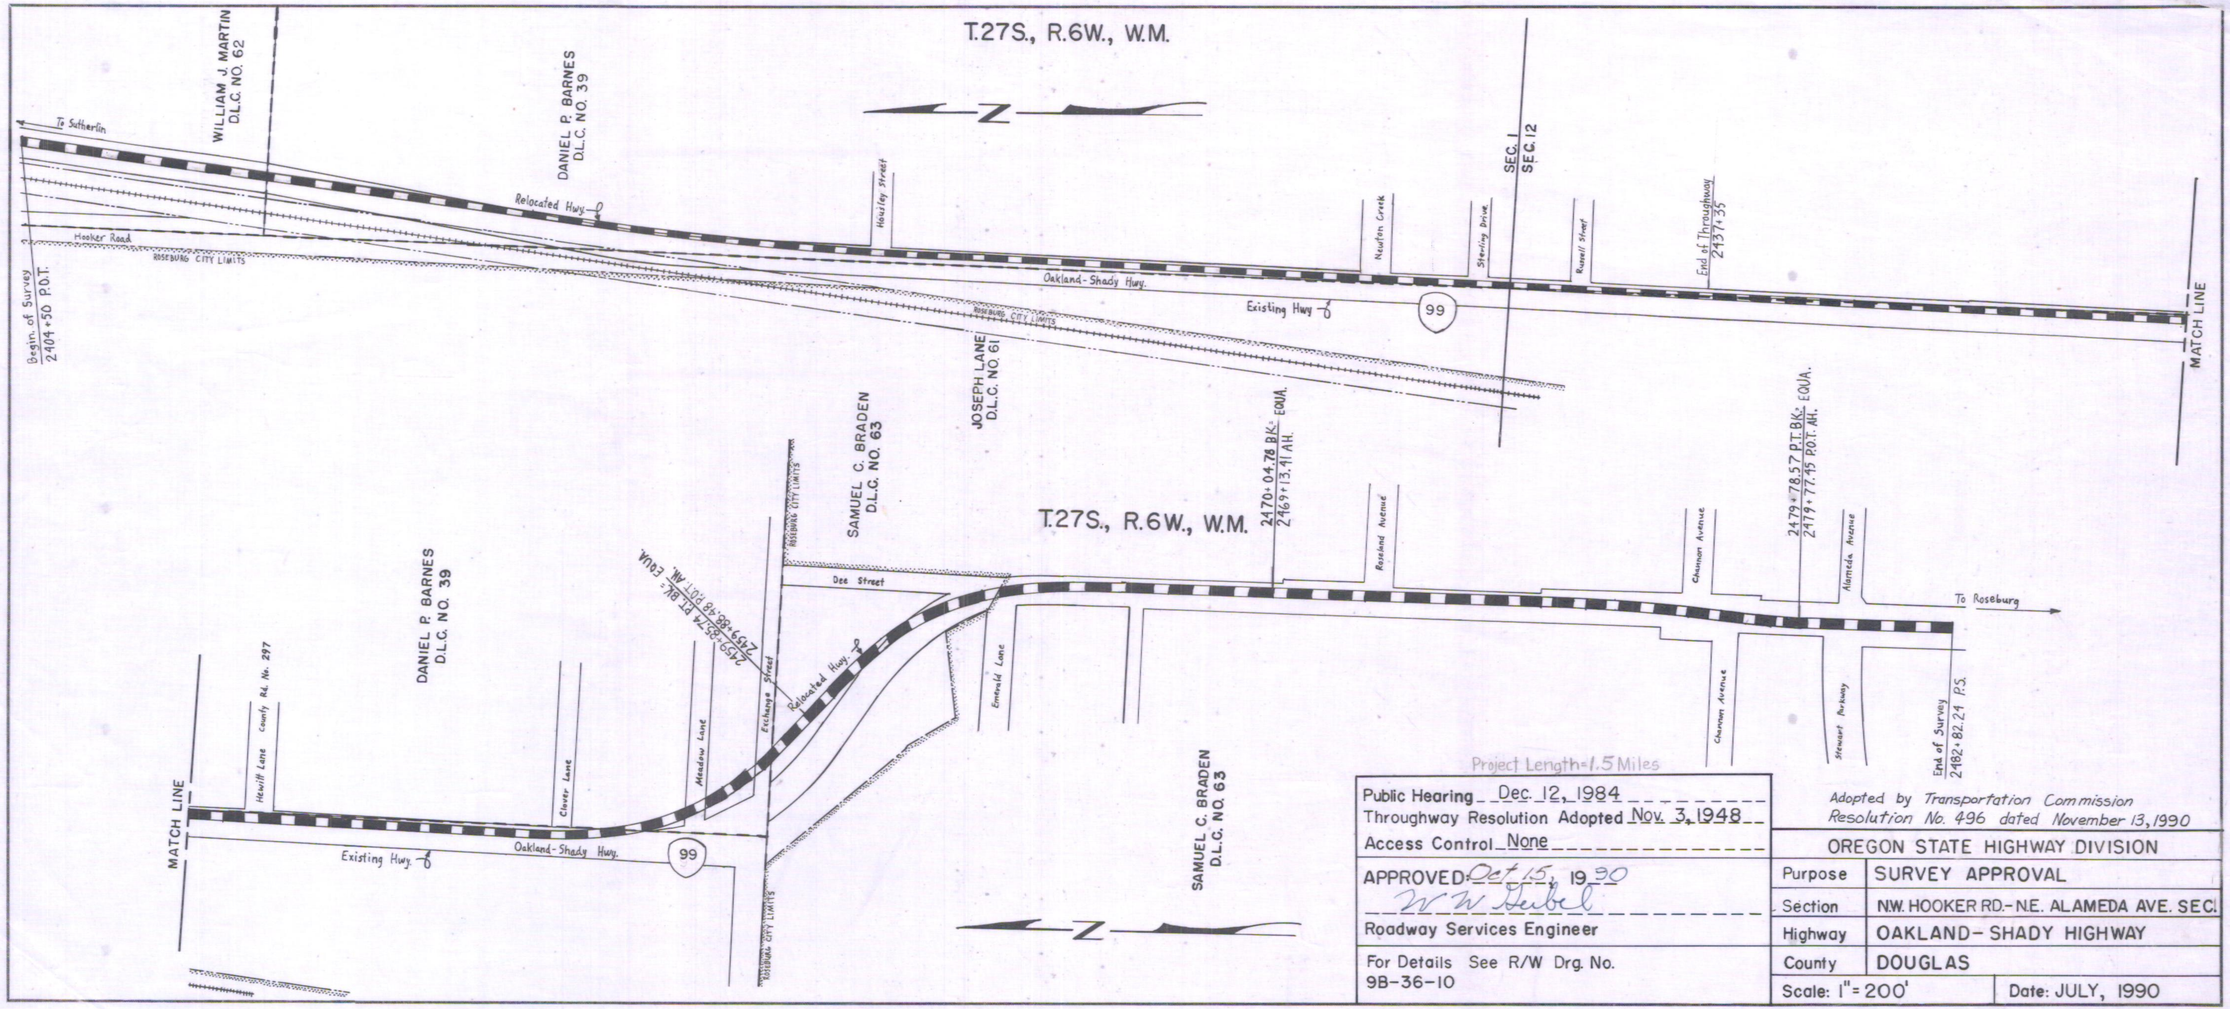

Public Hearing Dec. 12, 1984	Adopted by Transportation Commission Resolution No. 496 dated November 13, 1990
Throughway Resolution Adopted Nov. 3, 1948	OREGON STATE HIGHWAY DIVISION
Access Control None	Purpose: SURVEY APPROVAL
APPROVED Oct. 15, 1990 W. W. Seibel	Section: N.W. HOOKER RD.-N.E. ALAMEDA AVE. SEC.
Roadway Services Engineer	Highway: OAKLAND-SHADY HIGHWAY
For Details See R/W Drg. No. 9B-36-10	County: DOUGLAS
	Scale: 1" = 200' — Date: JULY, 1990

CHAS. BRUNING CO.