DRG. NO. 1R-3-1731

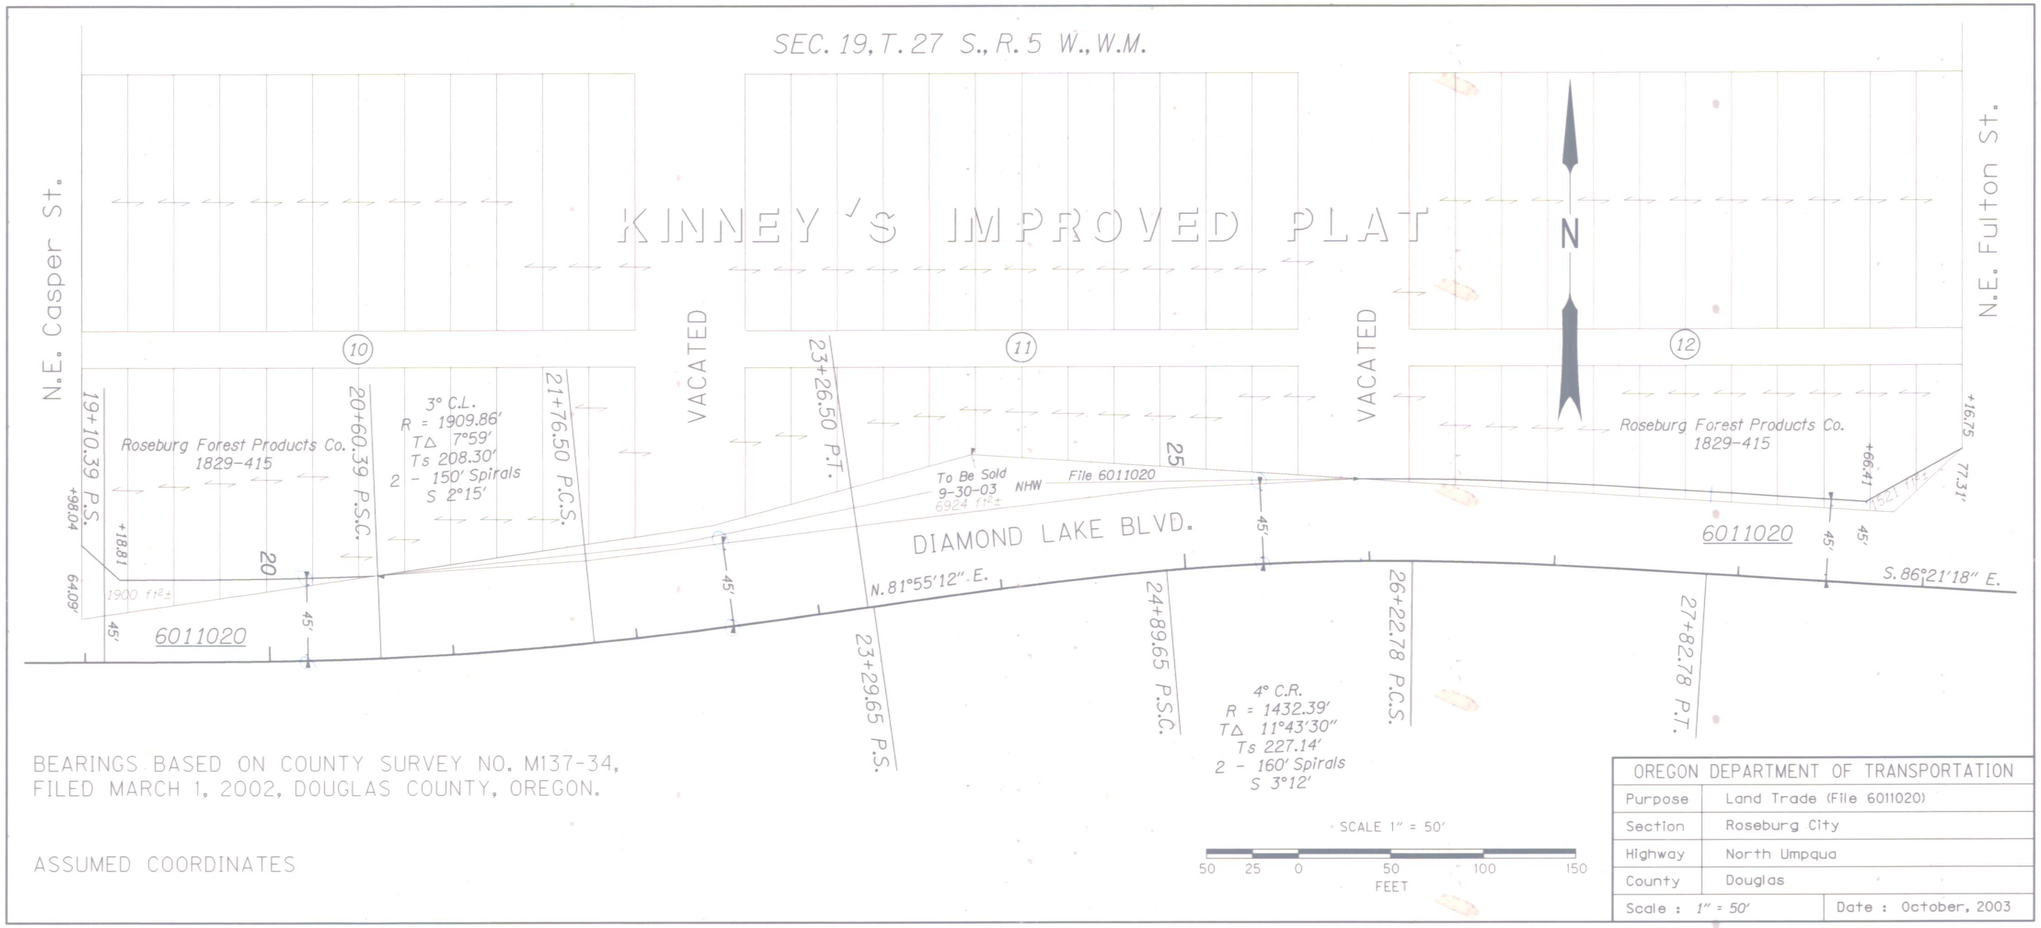

BEARINGS BASED ON COUNTY SURVEY NO. M137-34, FILED MARCH 1, 2002, DOUGLAS COUNTY, OREGON.

ASSUMED COORDINATES

OREGON DEPARTMENT OF TRANSPORTATION		
Purpose	Land Trade (File 6011020)	
Section	Roseburg City	
Highway	North Umpqua	
County	Douglas	
Scale : 1" = 50'		Date : October, 2003

SEE 6B-21-13