1R-4-70

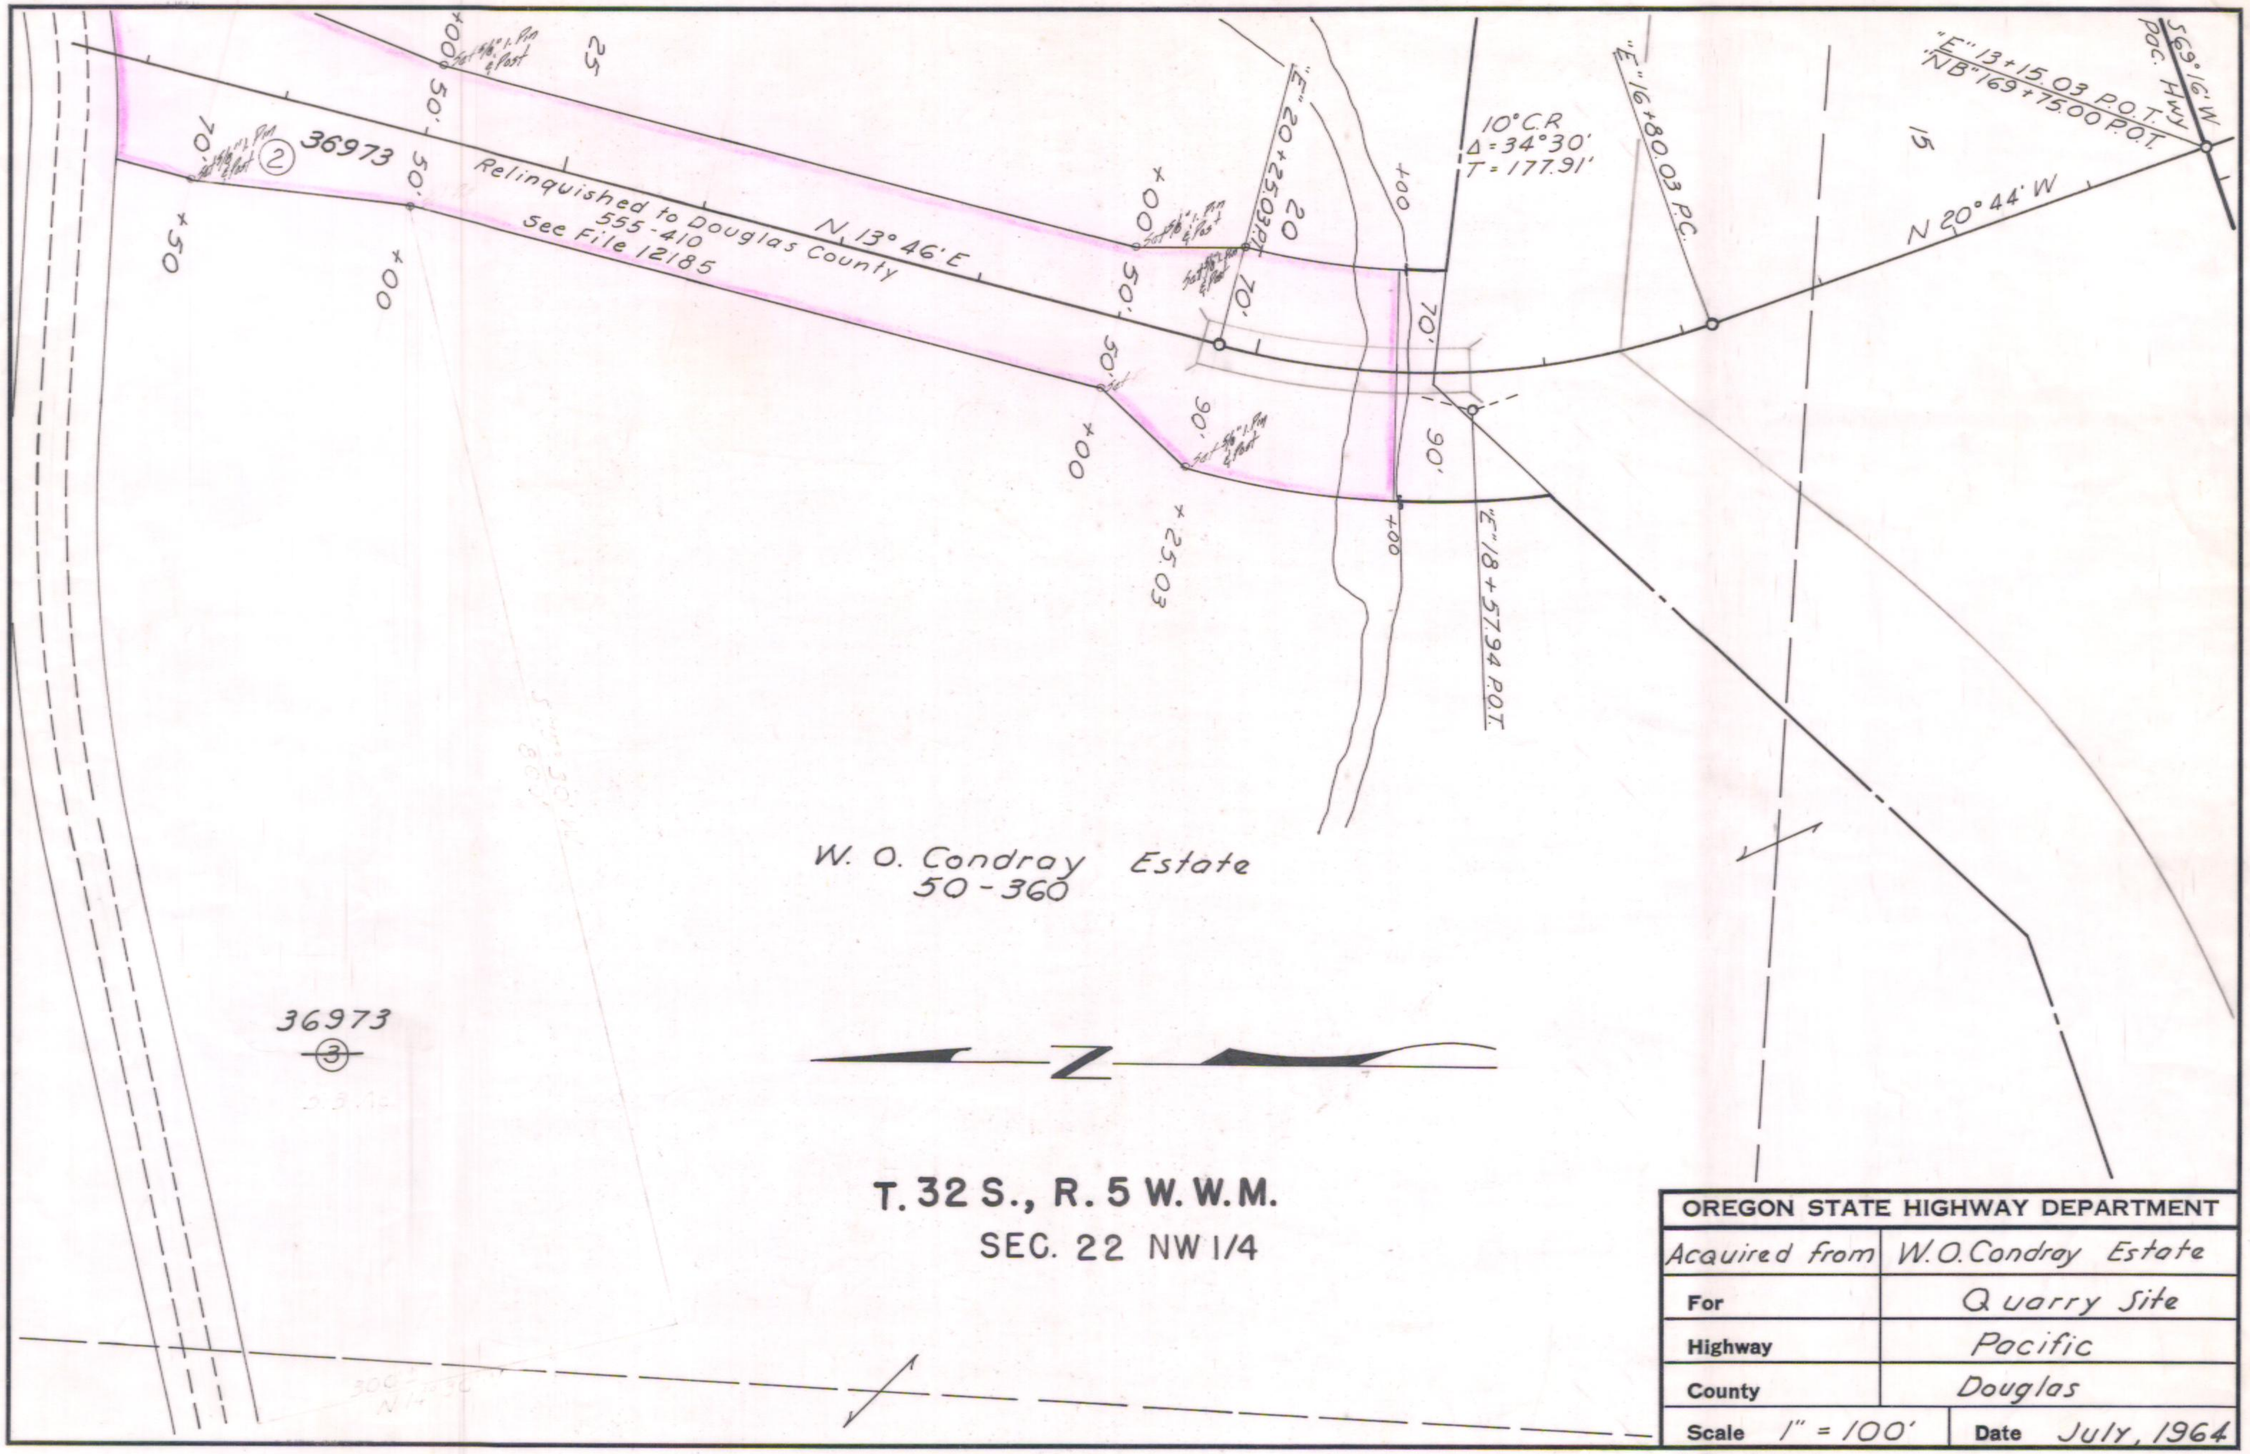

OREGON STATE HIGHWAY DEPARTMENT			
Acquired from	W.O. Condray Estate		
For	Quarry Site		
Highway	Pacific		
County	Douglas		
Scale	1" = 100'	Date	July, 1964

8B-30-20