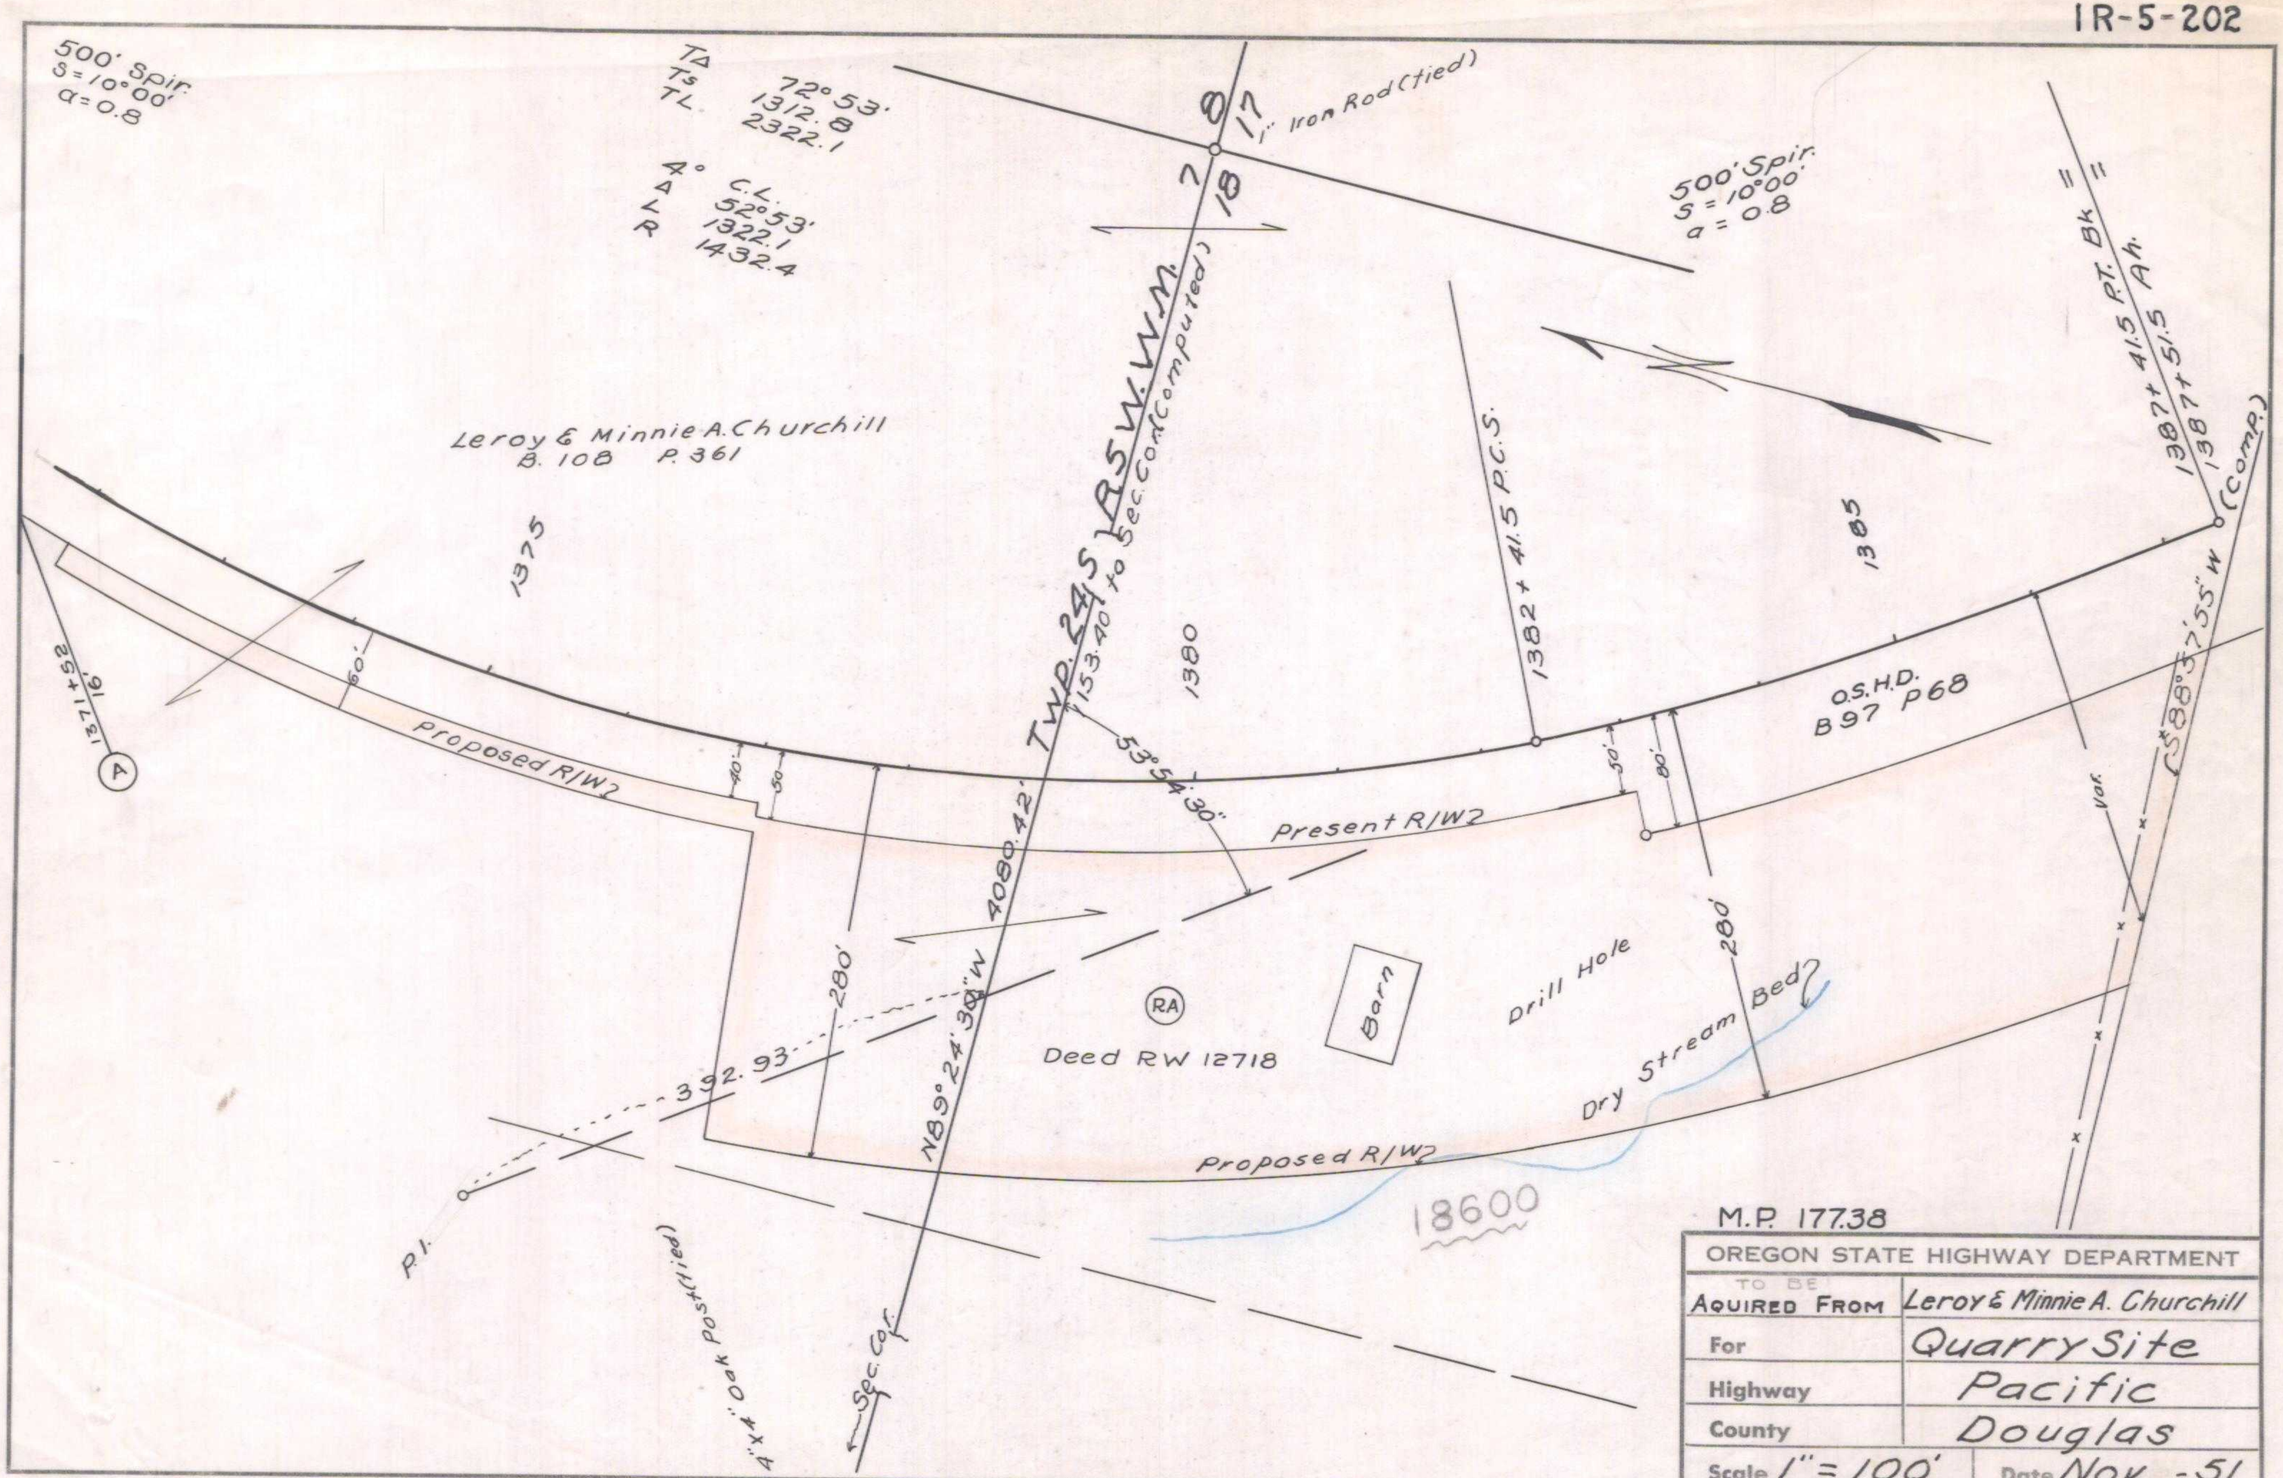

M.P. 177.38

OREGON STATE HIGHWAY DEPARTMENT	
TO BE AQUIRED FROM	Leroy & Minnie A. Churchill
For	Quarry Site
Highway	Pacific
County	Douglas
Scale 1" = 100'	Date Nov. -51

5B-29-4 (100') 3B-11-12 (400')
6B-29-15 (400')