STATE OF OREGON)
) ss
County of Marion)

I, W. C. Williams, being duly sworn, state that I am the chief engineer for the Oregon State Highway Commission, hereinafter designated the "applicant", that the survey of the right of way of the South Umpqua River County Road, from Forest Boundary to Tiller, a distance of 3 miles, was made under my direction as chief engineer of the applicant, commencing on the 1st day of April, 1957, and ending on the 10th day of August, 1957, and that a portion of such survey is accurately represented on this map.

OREGON STATE HIGHWAY COMMISSION
Applicant
By W. C. Williams
W. C. Williams, Chief Engineer

Sworn and subscribed to before me this 25th day of September, 1957.

H. Bernard Glaisyer
Notary Public for Oregon

My Commission expires February 14, 1959.

I, H. B. Glaisyer, do hereby certify that I am the Secretary of the Oregon State Highway Commission, hereinafter designated the "applicant"; that W. C. Williams, who subscribed the foregoing affidavit, is the chief engineer for the applicant; that the survey of the right of way of the South Umpqua River County Road, a portion of which is accurately represented on this map, was made on behalf of the County of Douglas; that such survey was approved by the County of Douglas on August 21, 1957, as the approximate final location of the right of way from Forest Boundary to Tiller, a distance of 3 miles; and that the map has been prepared to be filed for the approval of the Secretary of the Interior, in order that the applicant may obtain the benefits of the Federal Aid Highway Act of November 9, 1921 (42 Stat. 216; 23 U.S.C. sec. 18).

OREGON STATE HIGHWAY COMMISSION
Applicant
By H. B. Glaisyer Jr.
H. B. Glaisyer, Secretary

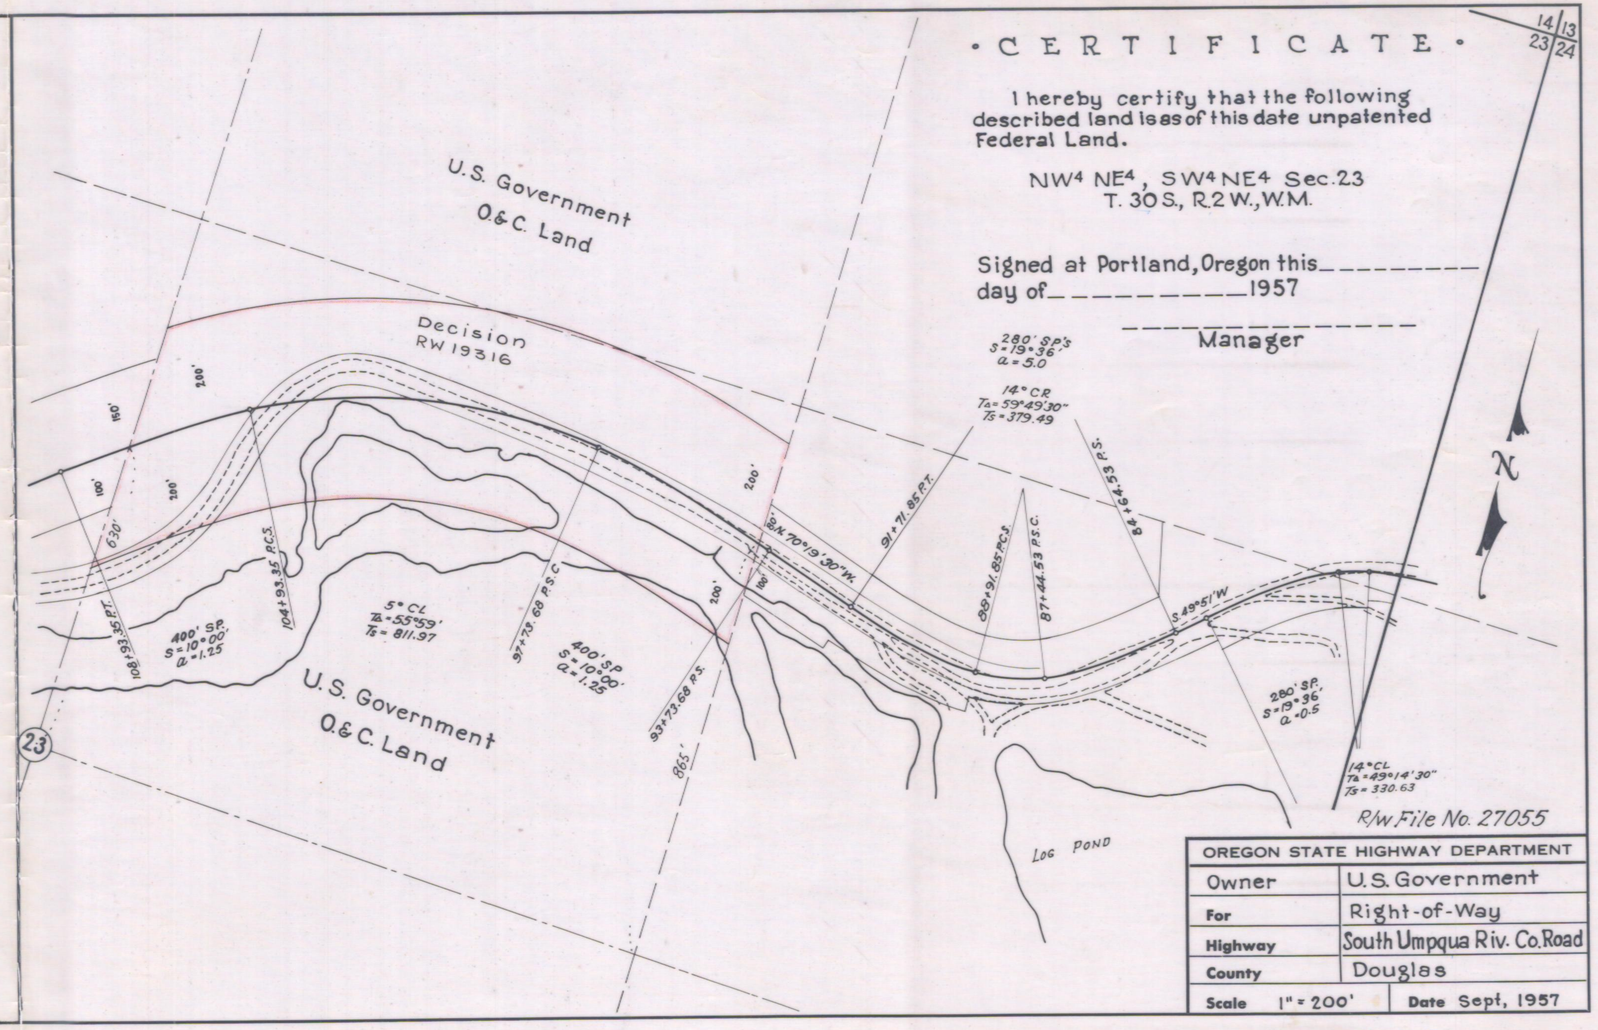

• C E R T I F I C A T E •

I hereby certify that the following described land is as of this date unpatented Federal Land.

NW4 NE4, SW4 NE4 Sec. 23
T. 30 S., R. 2 W., W.M.

Signed at Portland, Oregon this _____
day of _____ 1957

_____
Manager

OREGON STATE HIGHWAY DEPARTMENT	
Owner	U.S. Government
For	Right-of-Way
Highway	South Umpqua Riv. Co. Road
County	Douglas
Scale 1" = 200'	Date Sept, 1957

83-7-3