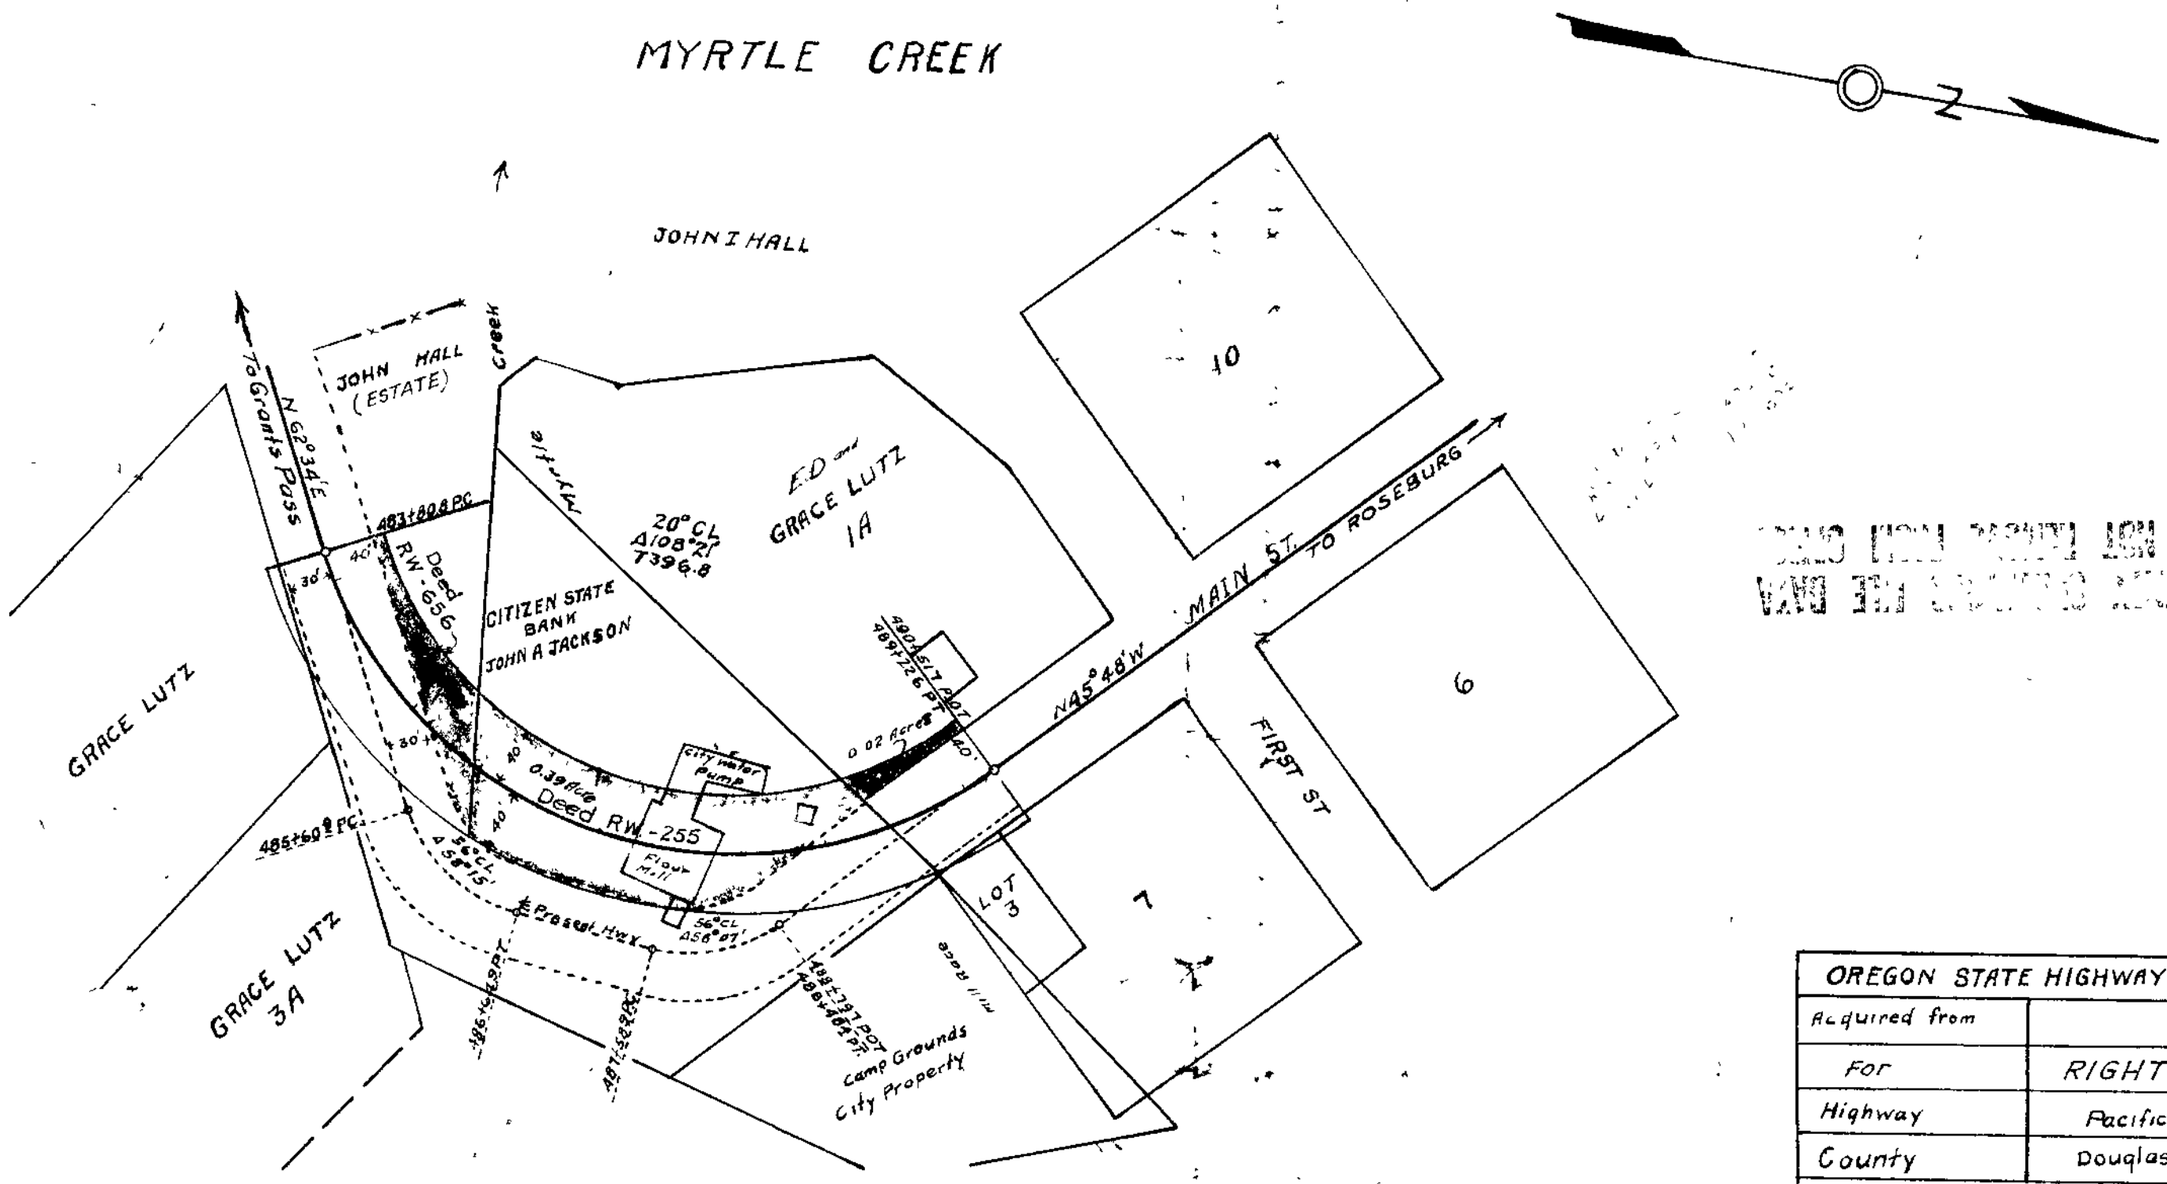

OREGON STATE HIGHWAY DEPARTMENT	
Acquired from	
For	RIGHT OF WAY
Highway	Pacific
County	Douglas
Scale 1 in = 100 ft	August, 1930