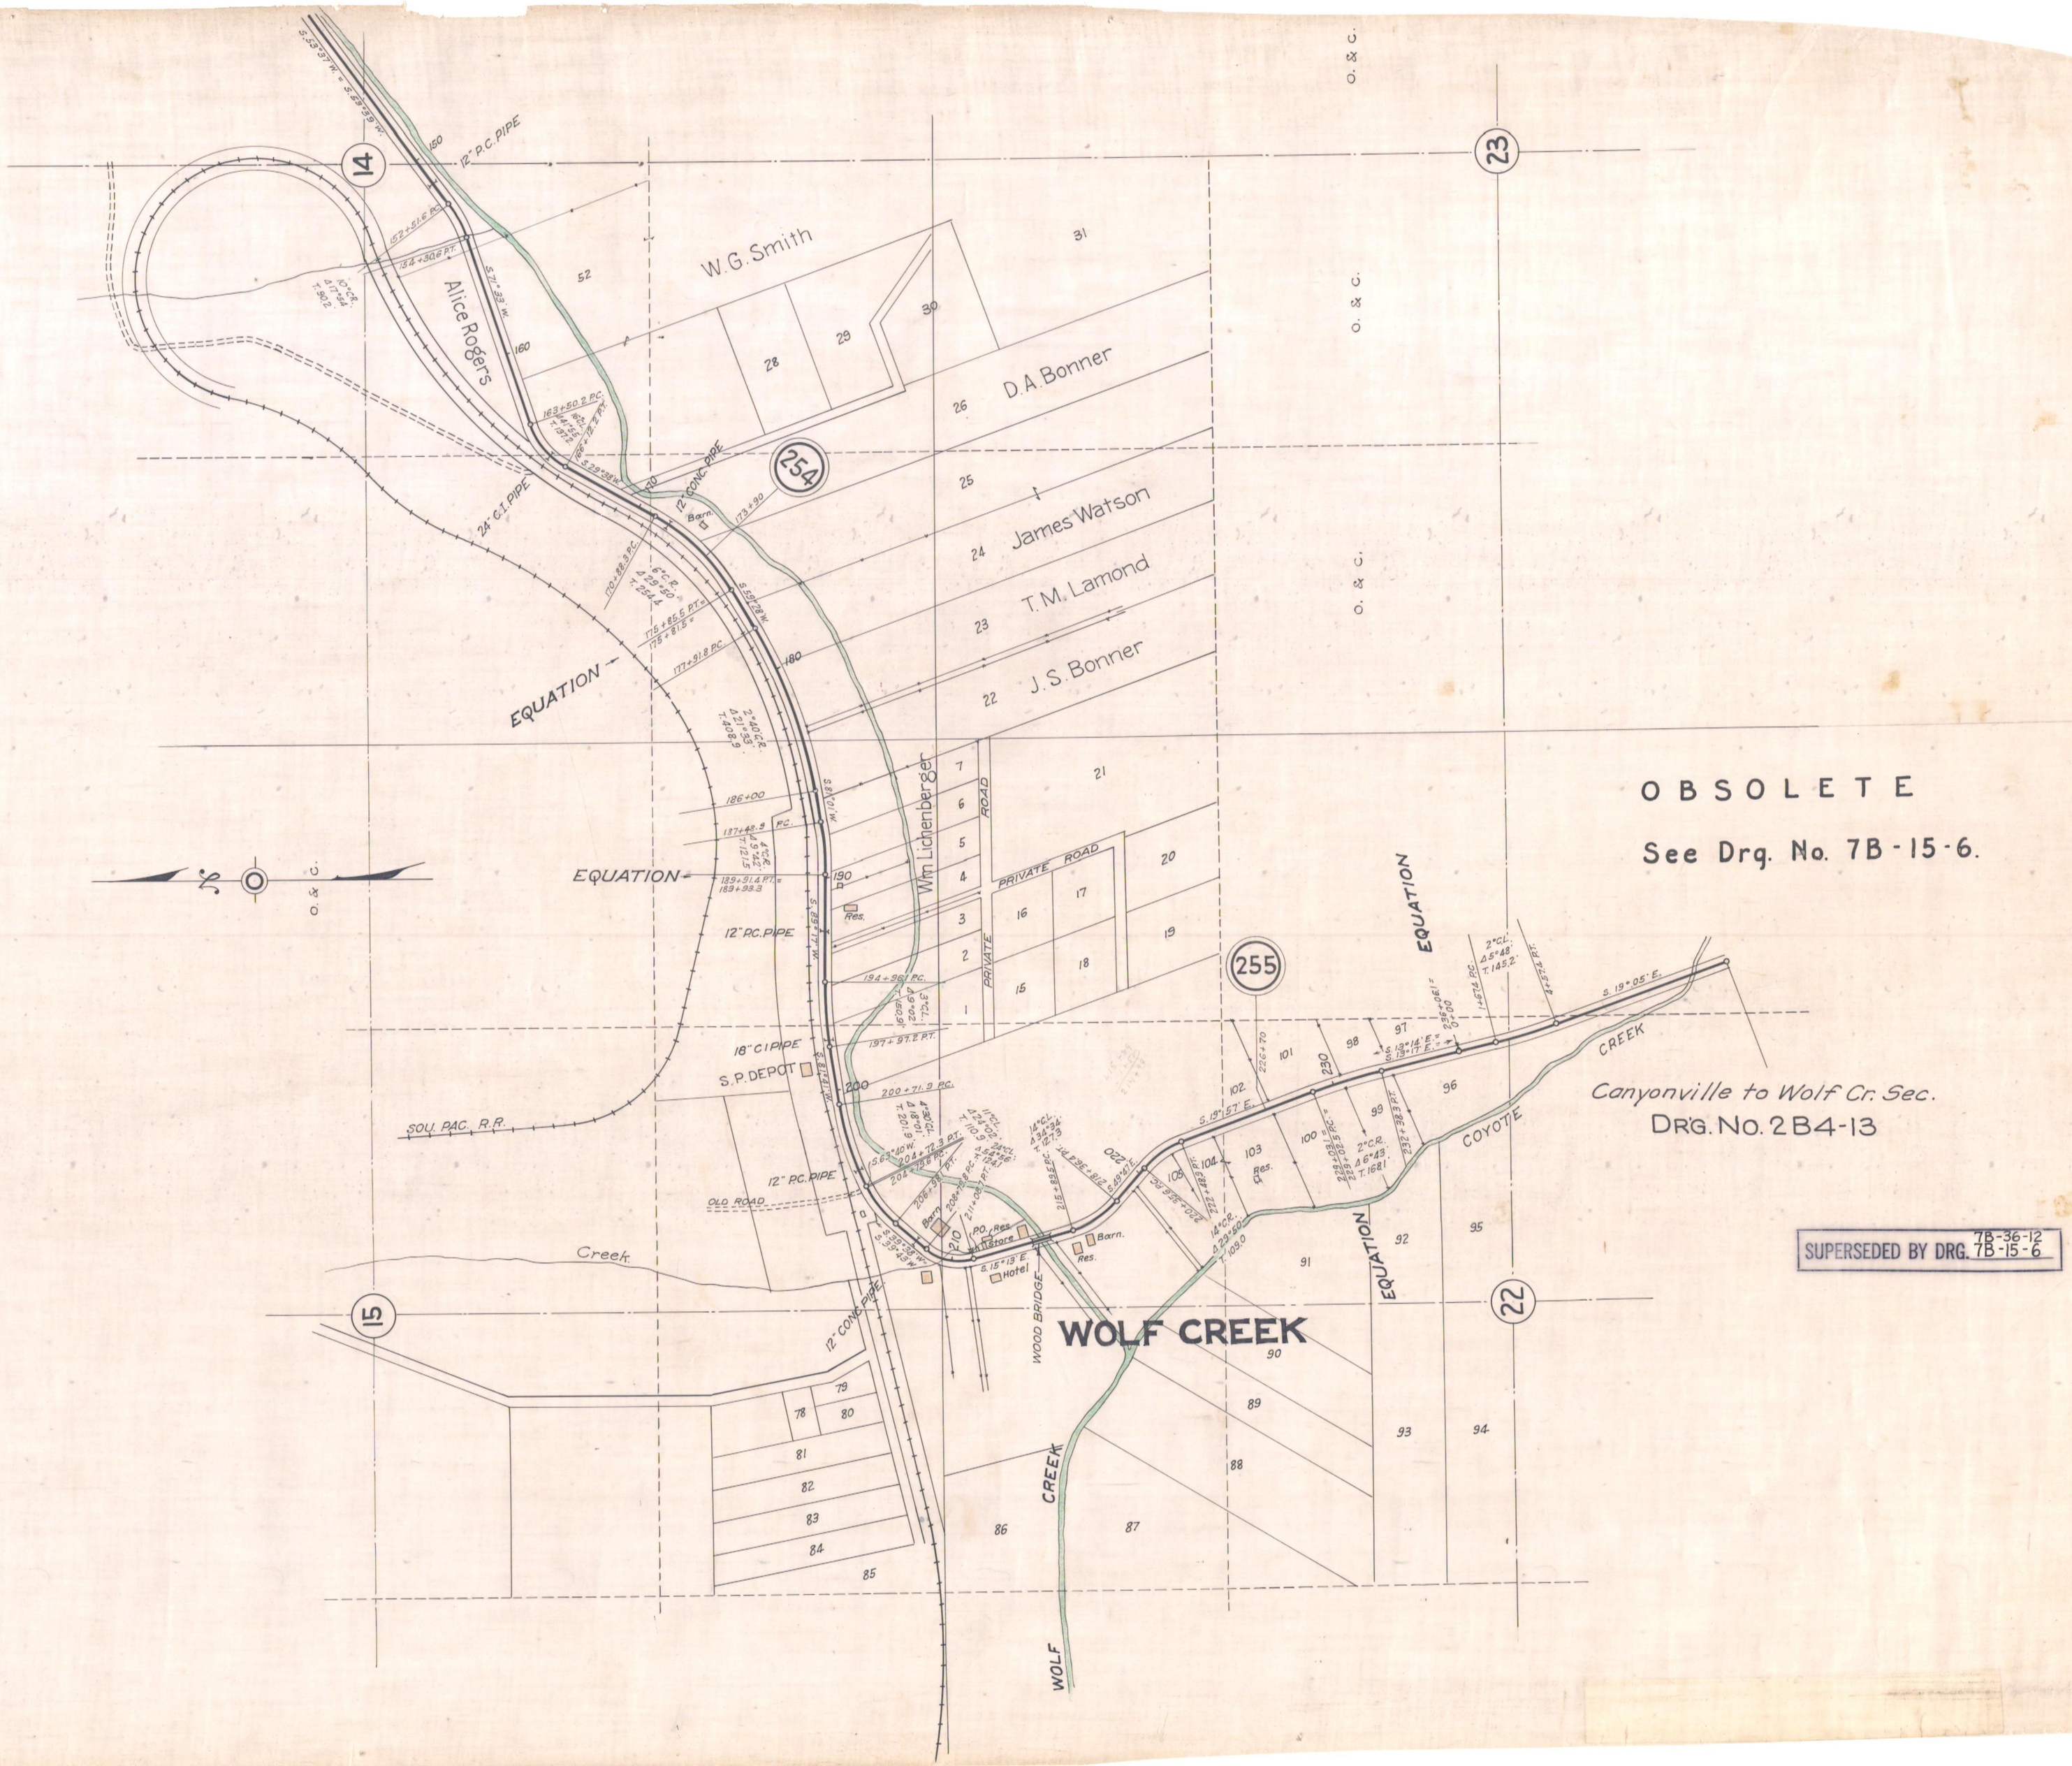
OBSOLETE
See Drg. No. 7B-15-6.
Canyonville to Wolf Cr. Sec.
DRG. No. 2B4-13
SUPERSEDED BY DRG. 7B-36-12 7B-15-6
WOLF CREEK
COYOTE CREEK
WOLF CREEK
Alice Rogers
W.G. Smith
D.A. Bonner
James Watson
T.M. Lamond
J.S. Bonner
Wm Lichenberger
PRIVATE ROAD
PRIVATE ROAD
S.P. DEPOT
SOU. PAC. R.R.
OLD ROAD
WOOD BRIDGE
EQUATION
EQUATION
EQUATION
EQUATION
12" P.C. PIPE
24" C.I. PIPE
12" CONC. PIPE
18" C.I. PIPE
12" P.C. PIPE
12" CONC. PIPE
Creek
O. & C.
14
15
22
23
254
255