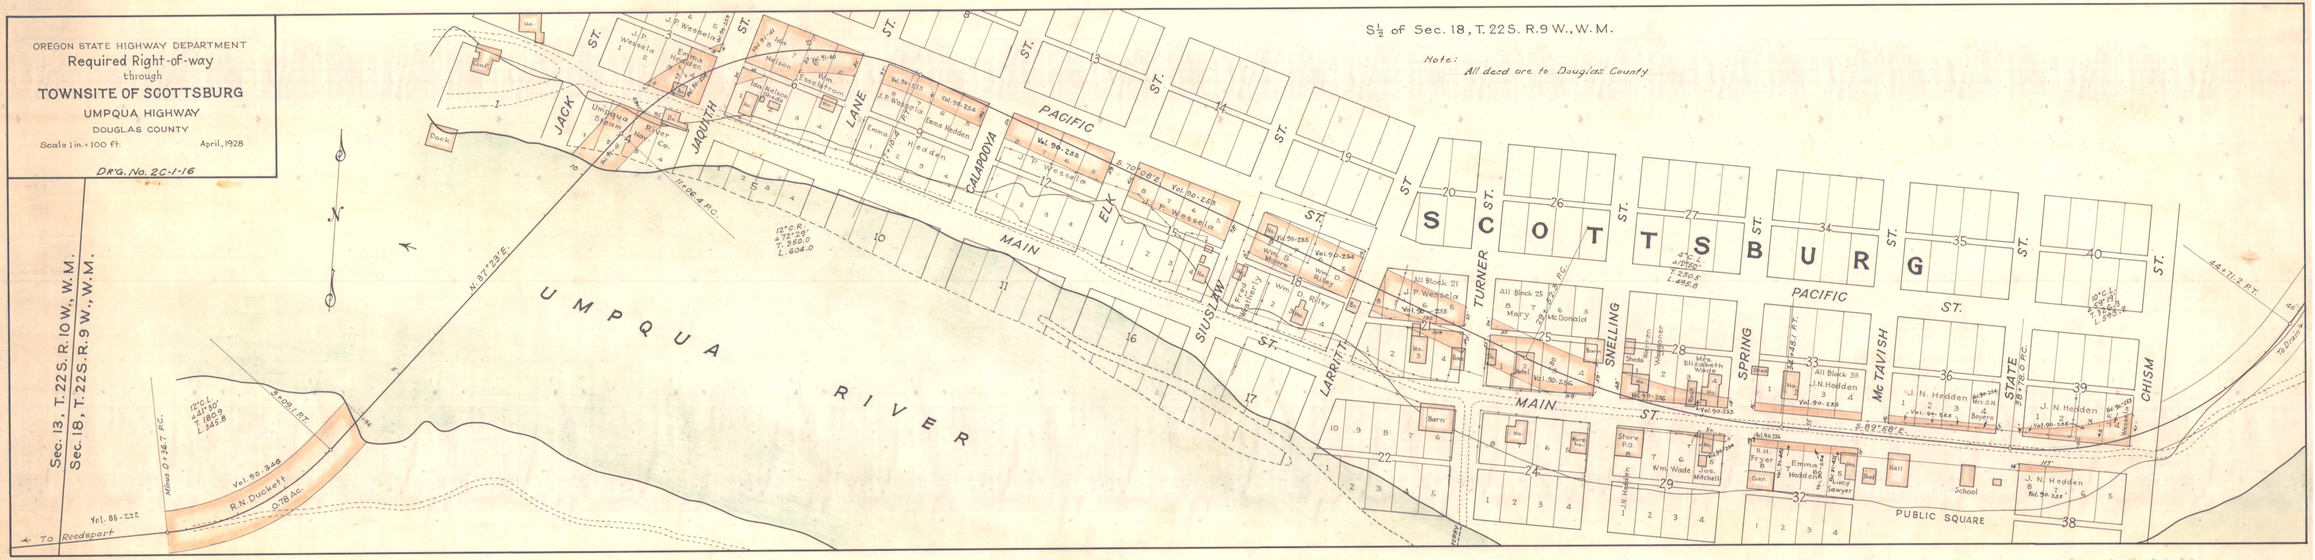
OREGON STATE HIGHWAY DEPARTMENT
Required Right-of-way
through
TOWNSITE OF SCOTTSBURG
UMPQUA HIGHWAY
DOUGLAS COUNTY
Scale 1 in. = 100 ft.
April, 1928
DR'G. No. 2C-1-16
S½ of Sec. 18, T. 22 S. R. 9 W., W. M.
Note:
All deed are to Douglas County
Sec. 13, T. 22 S. R. 10 W., W. M.
Sec. 18, T. 22 S. R. 9 W., W. M.
UMPQUA RIVER
SCOTTSBURG
MAIN ST.
PACIFIC ST.
PUBLIC SQUARE
JACK ST.
JAQUITH ST.
LANE ST.
CALAPOOYA ST.
ELK ST.
SUSTLAW ST.
LARRIFT ST.
TURNER ST.
SWELLING ST.
SPRING ST.
McTAVISH ST.
STATE ST.
CHISM ST.
To Reedeport
To Drain
N. 87°23' E.
S. 89°58' E.
Vol. 90-225
Vol. 90-254
Vol. 90-235
Vol. 90-236
Vol. 90-348
Vol. 86-222
R. N. Duckett
0.78 Ac.
J. P. Wessela
Emma Hedden
Wm. Essselstyn
Emma Nelson
Wm. D. Riley
Wm. S. Mason
Mary McDonald
All Block 21
All Block 25
All Block 39
J. N. Hedden
Mrs. O. N. Bowers
Elizabeth Kaiser
Wm. Wade
Joe Mitchell
R. H. Fryer
Lucy Sawyer
Dock
Barn
Store P.O.
Hall
School

See 2-B-24-20