

OREGON STATE HIGHWAY DEPARTMENT

Map Showing

RIGHT-OF-WAY

(SOUTH OF GARDINER)

To be Acquired from

GARDINER MILL CO.

OREGON COAST HIGHWAY - DOUGLAS CO.


Scale 1" = 100'

July, 1931

DR'G. NO. 3B22-14

T. 21 S. R. 12 W., W. M.

U M P Q U A R I V E R

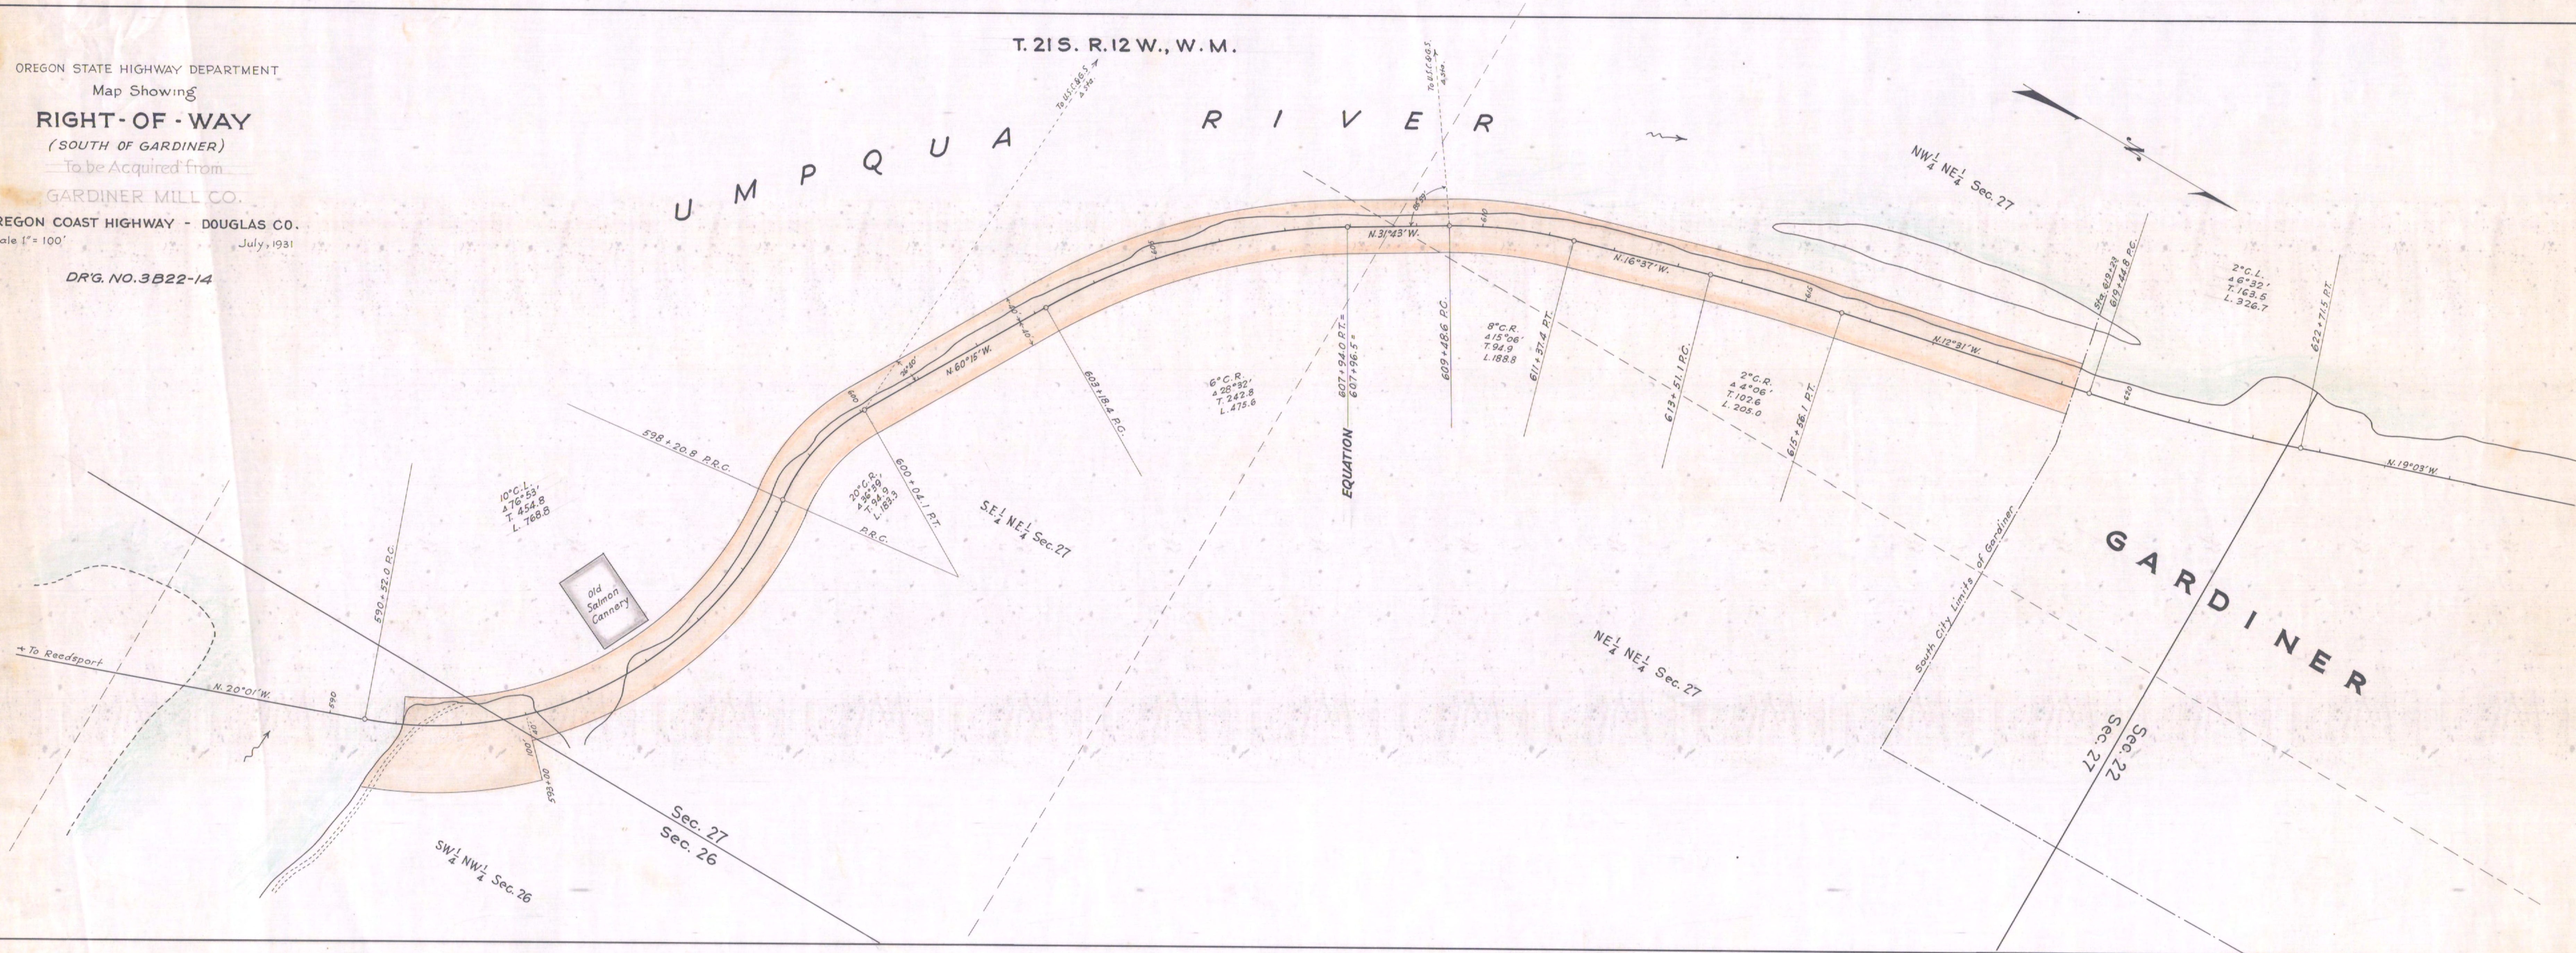

(Gardiner Milling Co.)
Right of Way Map

3B22-14