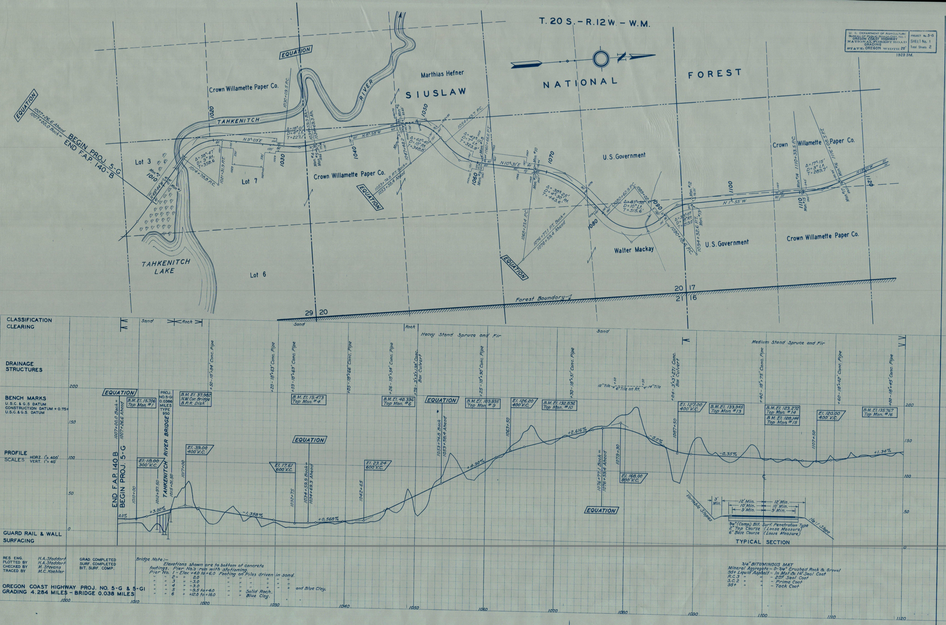

OREGON COAST HIGHWAY
ROUTE NO. 9
PROJECT NO. 5-G
STA. 405+00 - STA. 435+00